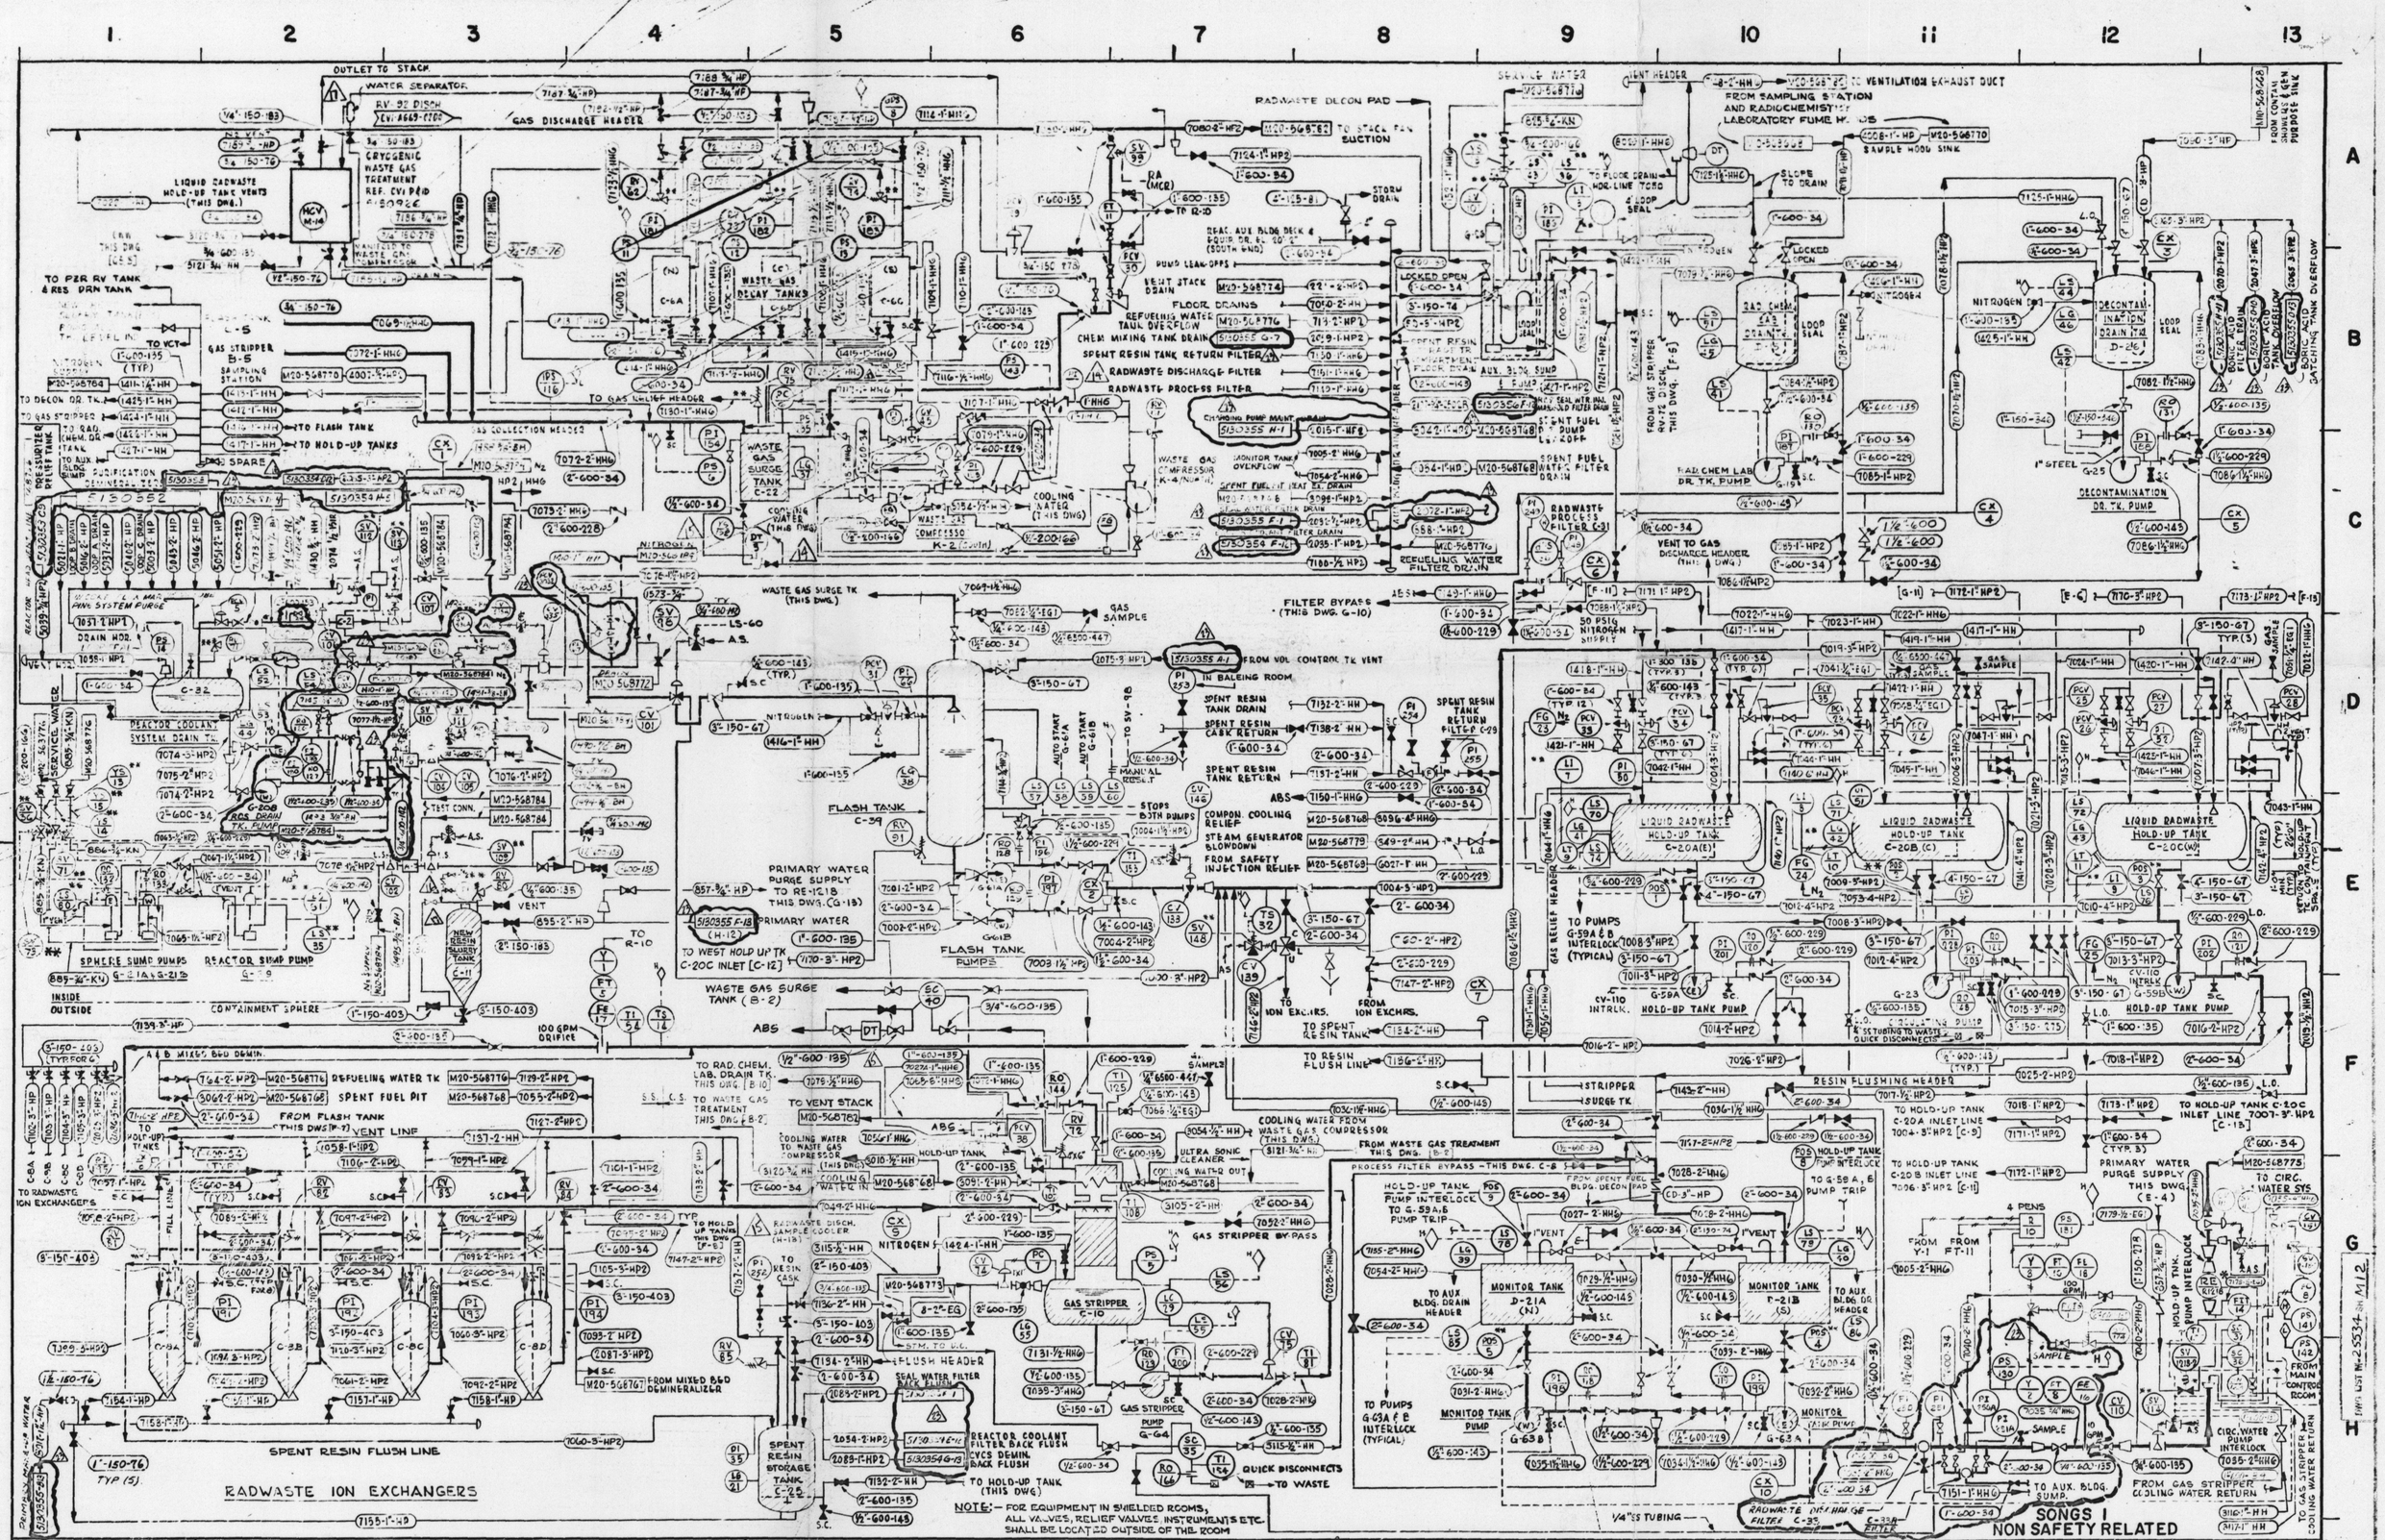

BECHTEL CORPORATION
ENGINEERS & CONSTRUCTORS
LOS ANGELES, CALIF.

JOB NO.	DATE	APPROVED
3246	5-11-65	

POOR ORIGINAL

DRWG. NO.	CROSS REFERENCES	NO.	REVISIONS	DATE	APPROVED	O.K.	O.K.	CHECKED	MADE	J.O.No.
		21	RECORD REVISION	6-3-77	B				TU	6500
		20	RECORD REVISION	5-15-77	B				MS	6500
		19	INCORP. DCN 1	11-8-76					BDM	7055
		16	REC REV. DELETED LINE 4013-3/8" 2505R						ACT	1518
		17	RECORD REVISION	8-18-75	KGG				CORE	1518
		1	RECORD REVISION	11-6-74	KGG					

NO.	REVISIONS	DATE	APPROVED	O.K.	O.K.	CHECKED	MADE	J.O.No.
15	RECORD REVISION	5-10-[illegible]					CORE	6104
14	REC REV. ADD. WASTE GAS COMPRESSOR K-4	2-7-[illegible]					CORE	6104
13	ADDED CV WASTE GAS TREATMENT SYST.	12-11					WEB	5780
23	INCORPORATE CC#15 (SUPERCEDES CC#7 THRU #14)	1-5-81			3/5	RT	BLS	7764
22	RECORD REVISION	6-23-77					MK	6500

LOCATION SAN ONOFRE NUCLEAR GEN. STATION

P & I DIAGRAM
RADIOACTIVE WASTE DISPOSAL SYSTEMS

SOUTHERN CALIFORNIA EDISON COMPANY
SCALE NONE LOS ANGELES, CALIF.

568772-23

Southern California Edison Company

26X

PRC APERTURE CARD

MICROFILMED FROM BEST AVAILABLE COPY

REGULATORY DOCKET FILE COPY

8210150314

Docket # 50-206
Control # 8210150287
Date 10/13/82 of Document
REGULATORY DOCKET FILE