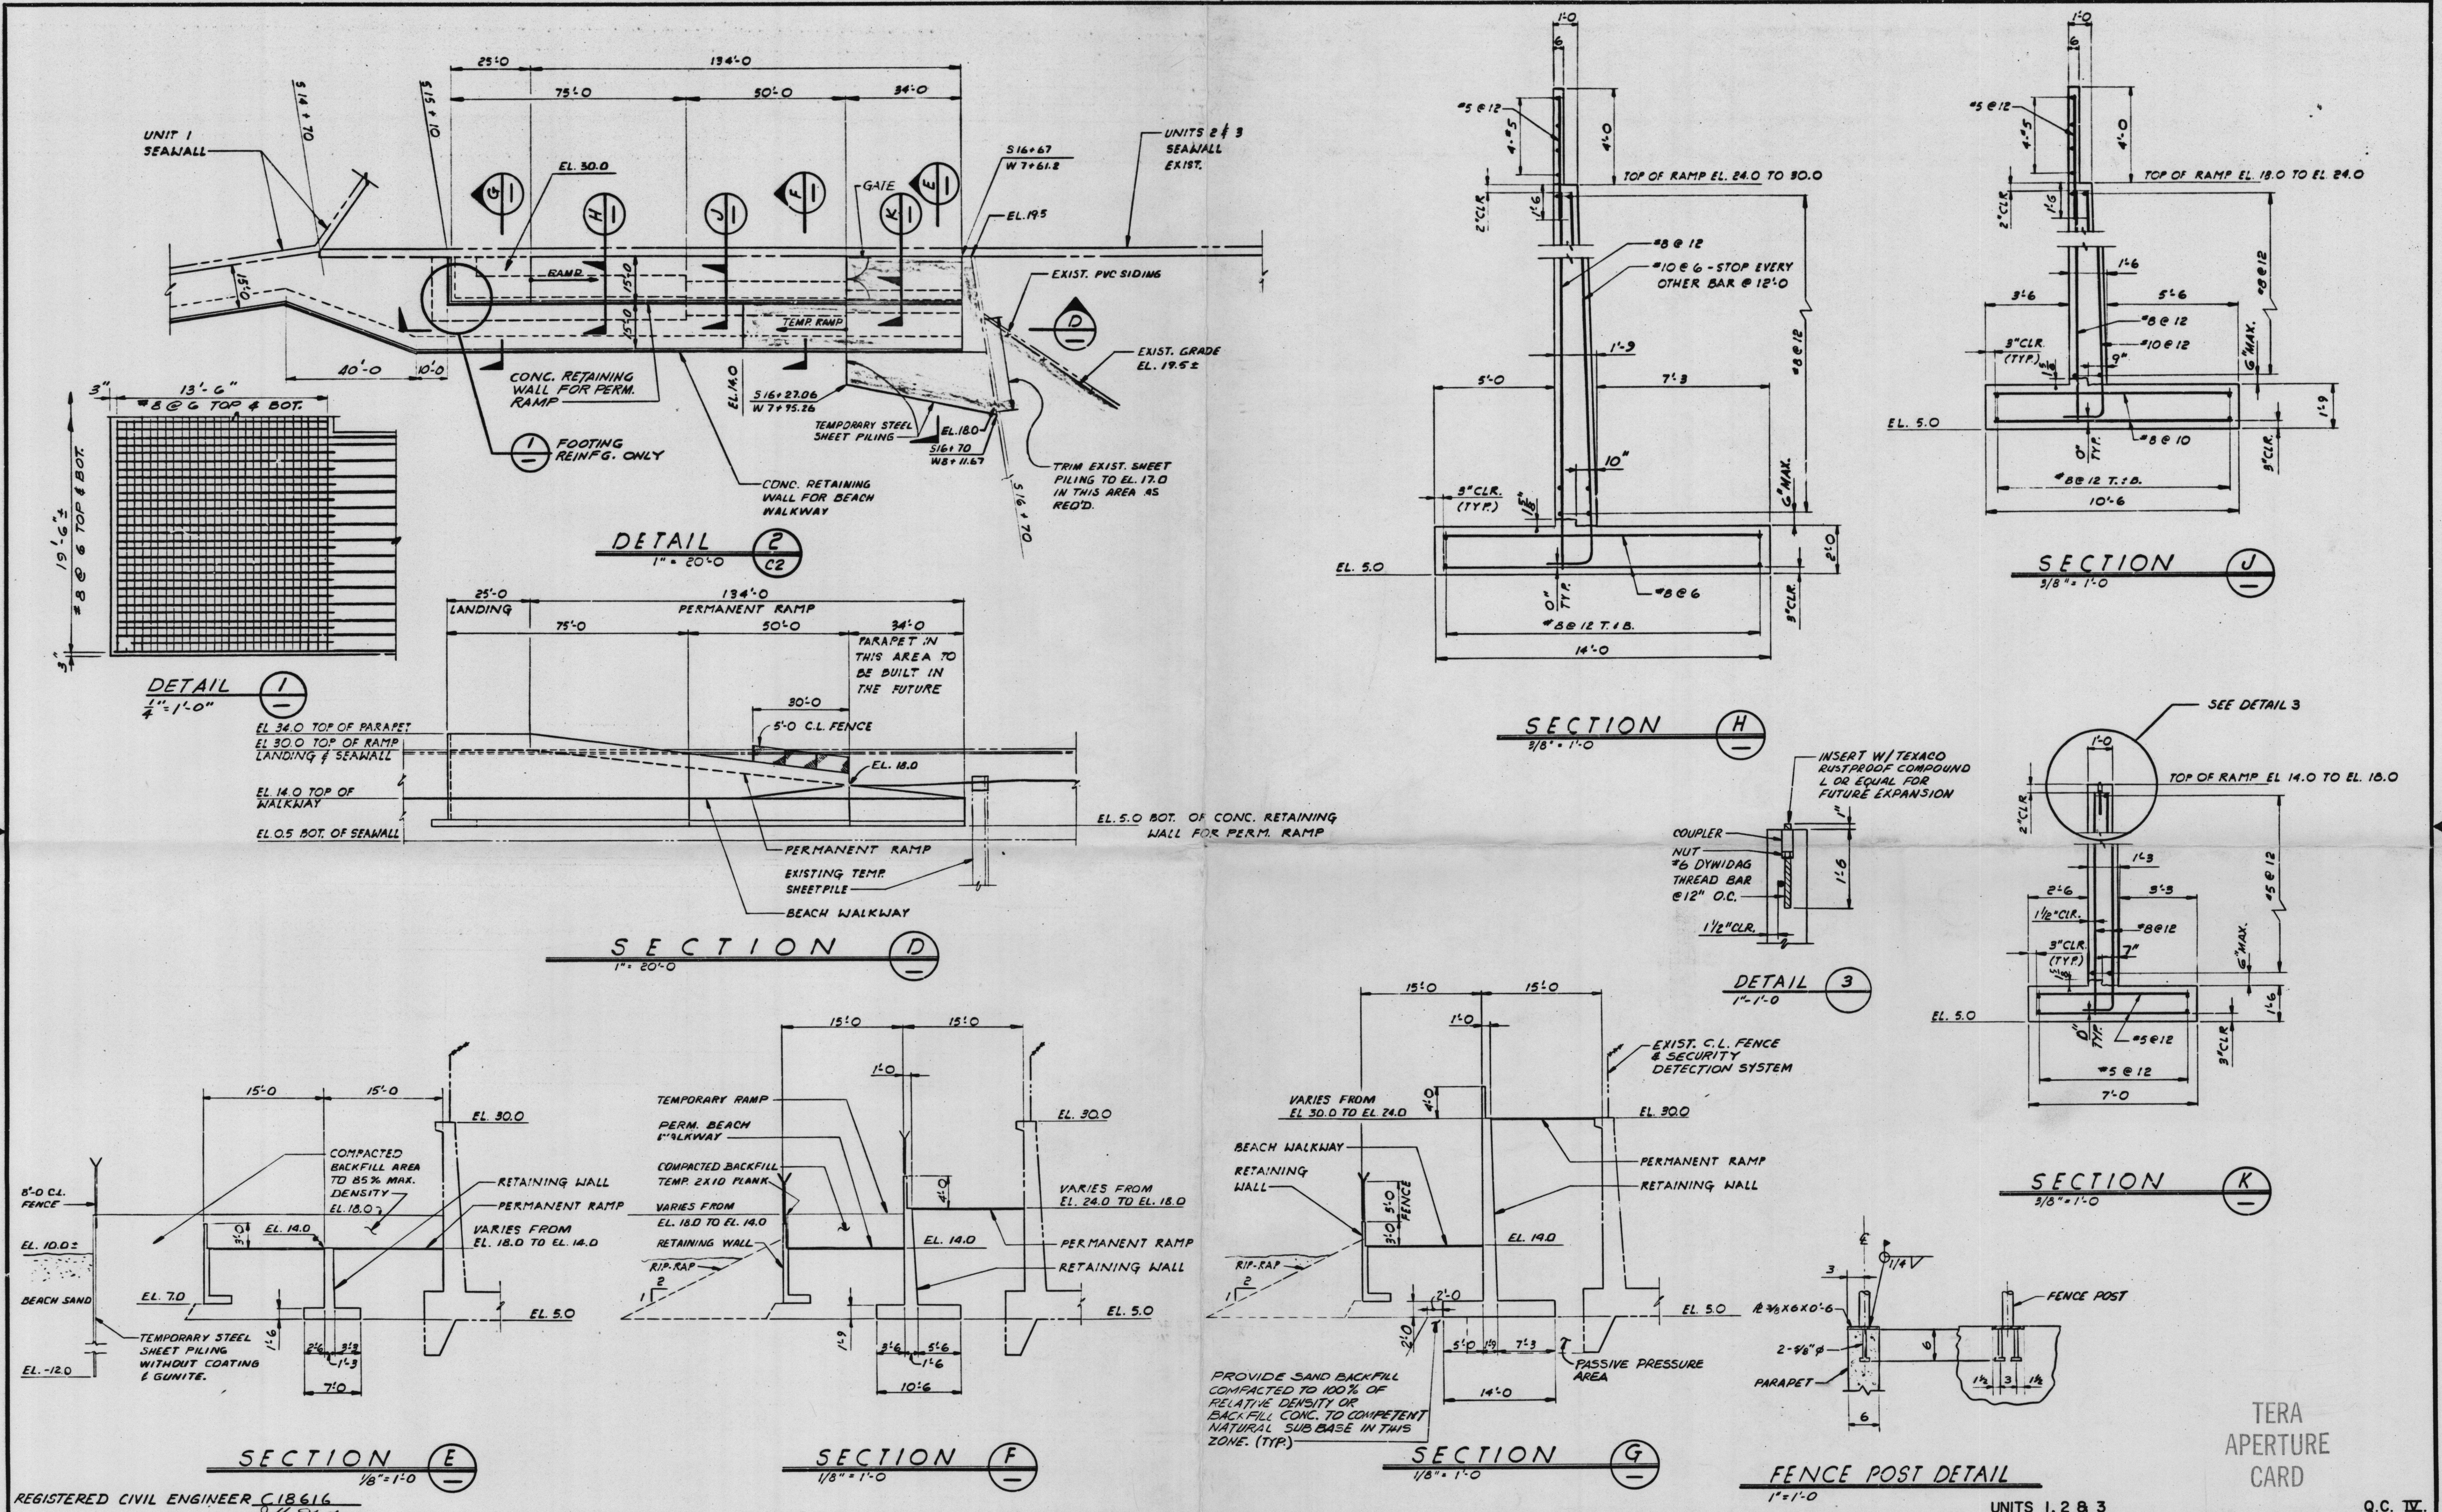

TERA APERTURE CARD

REGISTERED CIVIL ENGINEER C18616

UNITS 1, 2 & 3

Q.C. IV.

5180940	GEN. NOTES & Dwg. LIST	
5180941	PERM. & TEMP. PLAN	
5180942	DETAILS	
5180943	SECTIONS & DETAILS	
DC-865	DESIGN CALCULATIONS	
59-9201	S.C.E. SPECIFICATIONS	
REFERENCE DRAWINGS		REFERENCE DRAWINGS

NO.	REVISIONS	M	DATE	P.E.	Q.A.E.	SUPV.	APPROVED	ENGR.	CK'D.	MADE	J.O. NO.
0	ISSUE FOR CONSTRUCTION		11-26-80			RLB		F.C.	CAL		9663

LOCATION SAN ONOFRE NUCLEAR GEN. STA.

BEACH WALKWAY
SECTIONS AND DETAILS

SCE EDISON

SHEET NO. C5

5 OF 5 SHTS.

5180944-0

Docket # 50-206
Control # 8104270355
Date 4-20-81 of Document
REGULATORY DOCKET FILE

8104270373

Southern California Edison Company

26X