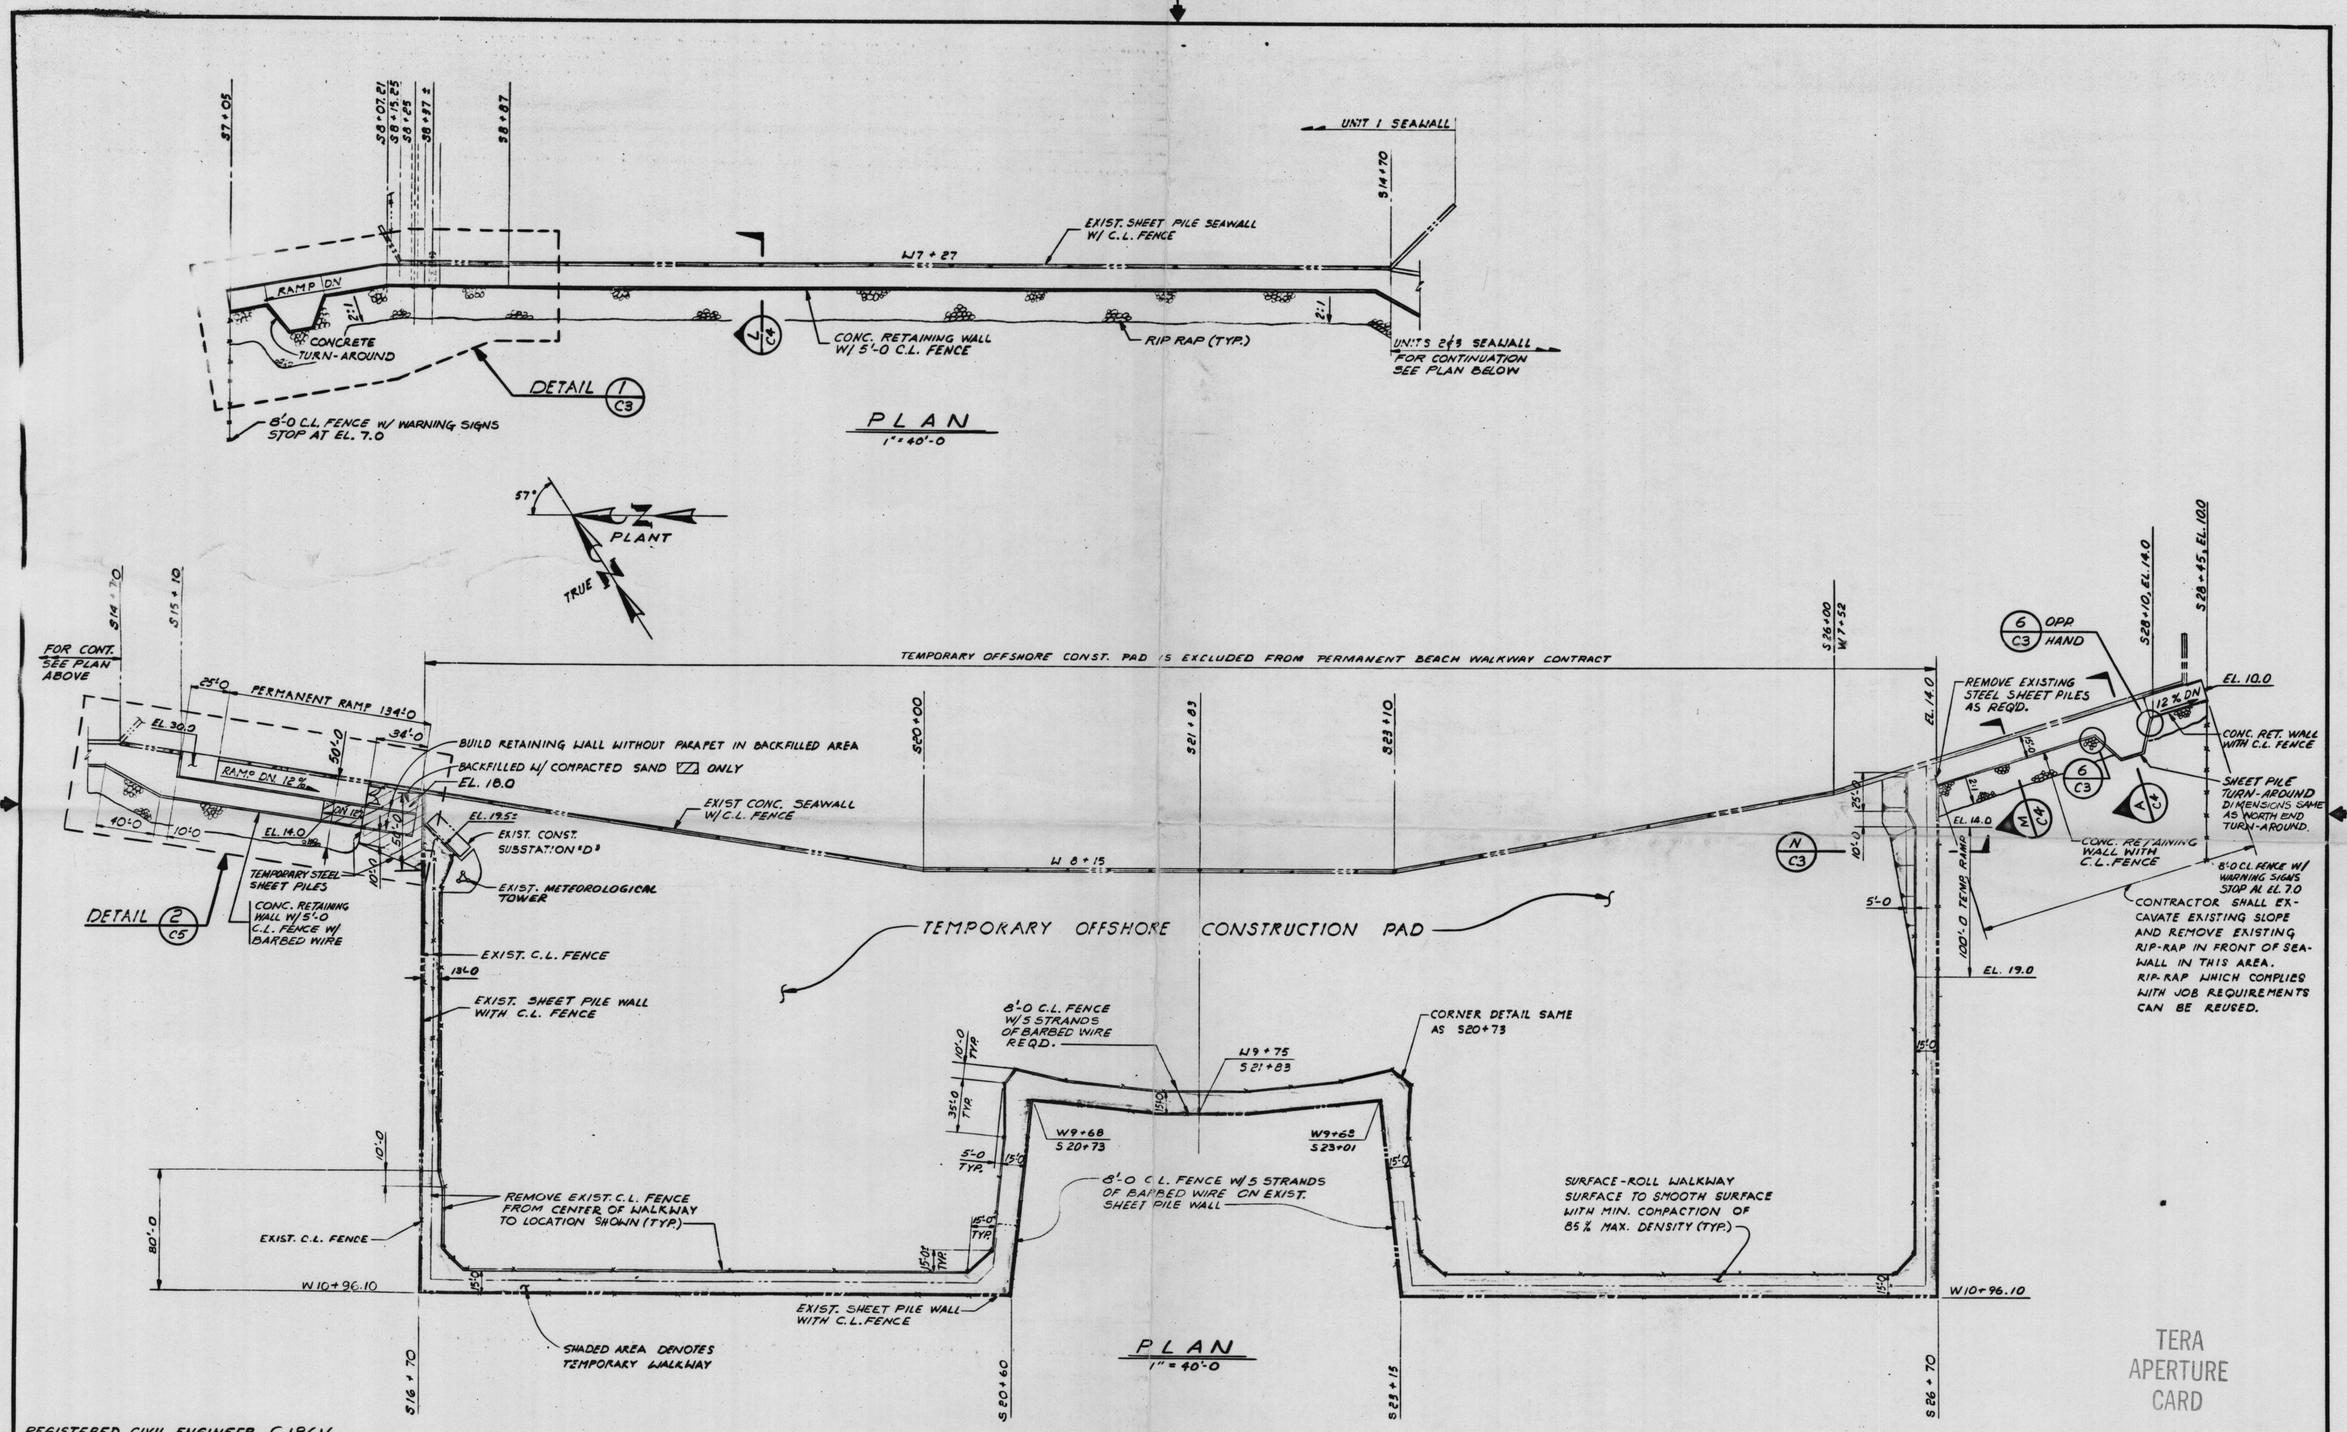

TERA APERTURE CARD

REGISTERED CIVIL ENGINEER C18616

UNITS 1, 2 & 3 Q.C. IV.

REFERENCE DRAWINGS	
5180940	GEN. NOTES & DWG. LIST.
5180942	DETAILS
5180943	SECTIONS & DETAILS
5180944	SECTIONS & DETAILS
DC-865	DESIGN CALCULATIONS
59-9201	S.C.E. SPECIFICATIONS

NO.	REVISIONS	M	DATE	P.E.	Q.A.E.	SUPV.	APPROVED	ENGR.	CK'D.	MADE	J.O. NO.
0	ISSUE FOR CONSTRUCTION		11-26-80			RLB			CAL		9663

LOCATION SAN ONOFRE NUCLEAR GEN. STA.

BEACH WALKWAY PERMANENT AND TEMPORARY PLAN

SCE EDISON

SHEET NO. C2

2 OF 5 SHTS.

5180941 - 0

Southern California Edison Company

26X

REGULATORY DOCKET FILE COPY

Docket # 50-206
Control # 8104270355
Date 4-20-81 of Document
REGULATORY DOCKET FILE

8104270363