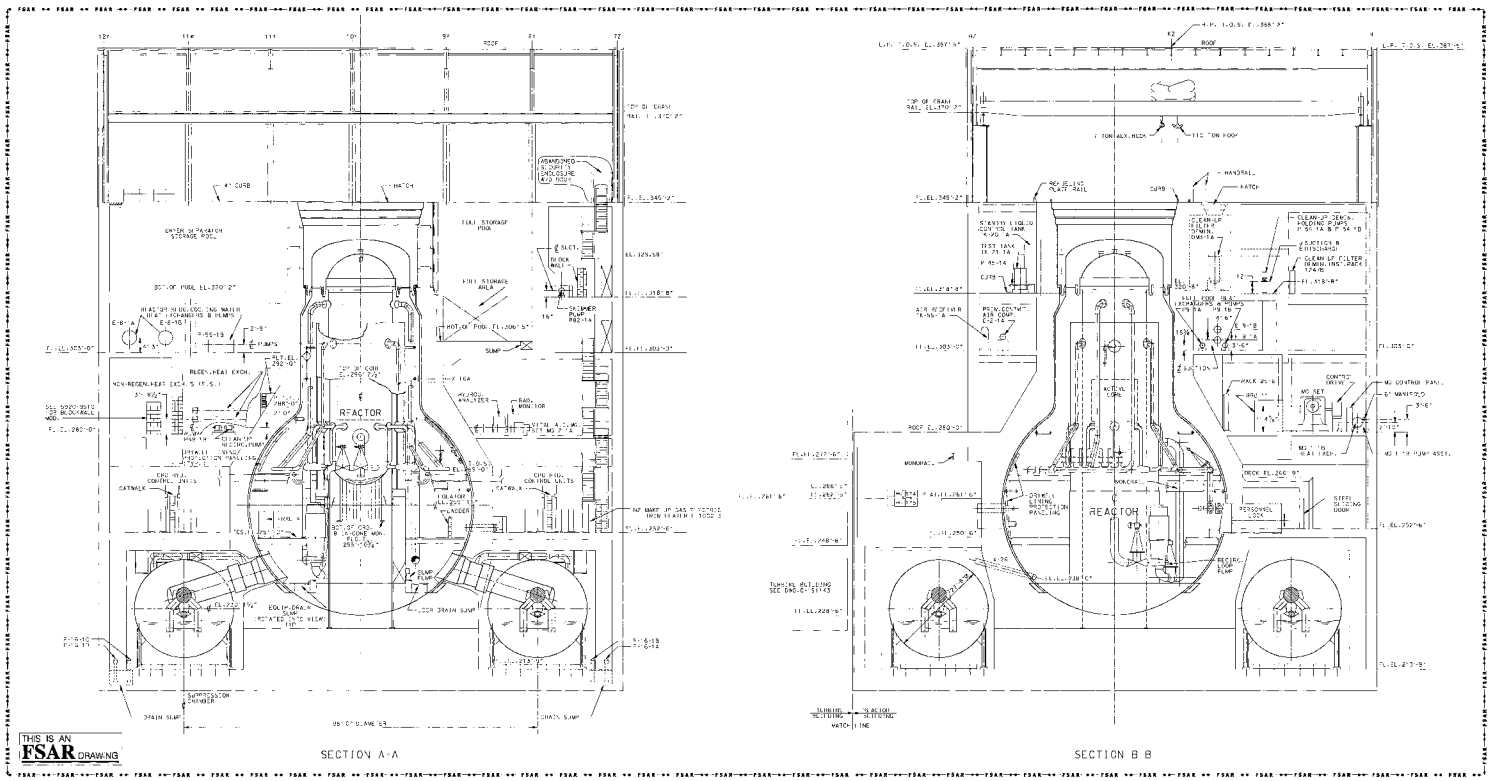

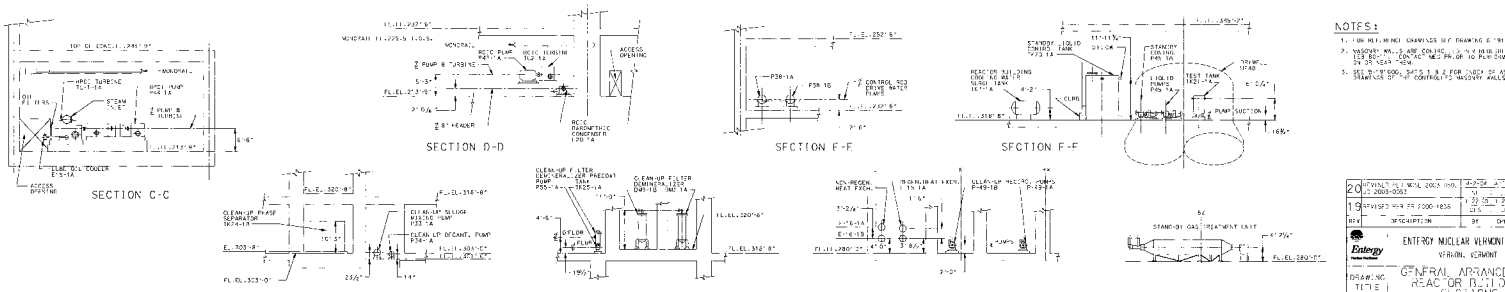

NOTES:

1. FOR REFERENCE DRAWINGS SEE DRAWING G-191145
2. MASONRY WALLS ARE CONCRETE BLOCK WITH 2 % OF REINFORCING STEEL. CONCRETE MEETS PROPERTIES OF PLAIN CONCRETE AT 28 DAYS. SEE NOTE 1.
3. SEE NOTE 2 FOR AS-BUILT DRAWINGS OF REINFORCED MASONRY WALLS.

REV	DESCRIPTION	BY	CHKD.	APPD.
20	REVISED TO REFLECT MODIFICATION 2003-0061			
19	REVISED PER FSAR 2000-1856			

Entergy

ENTERGY NUCLEAR VERMONT YANKEE
VERNON, VERMONT

DRAWING TITLE: GENERAL ARRANGEMENT REACTOR BUILDING SECTIONS

DRAWING NO.: G-191150

04666004
g:\cad\Drawings\Control Rooms\G series\Sheets 1-200\g-191150.dgn
C 06-30-04