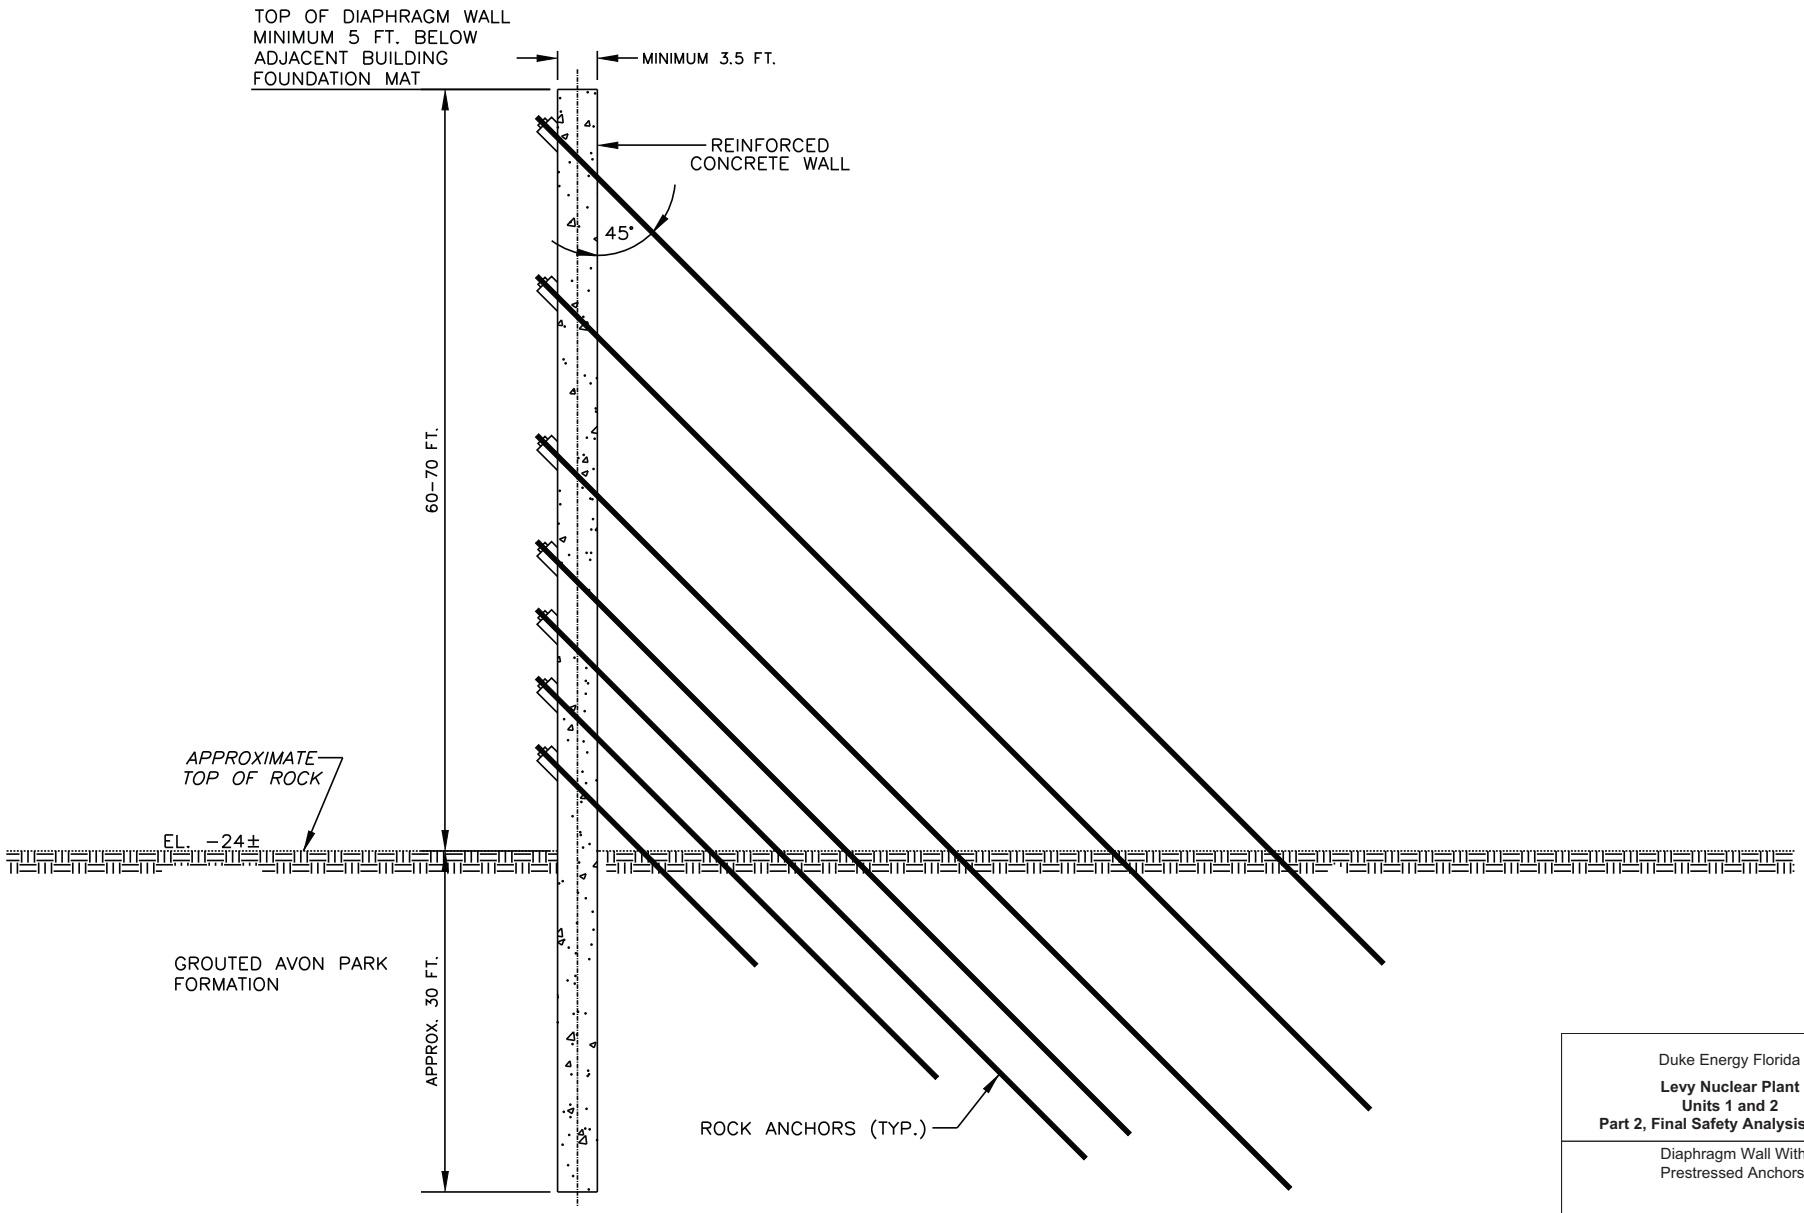

Duke Energy Florida

Levy Nuclear Plant
Units 1 and 2
Part 2, Final Safety Analysis Report

Diaphragm Wall With
Prestressed Anchors

FIGURE 2.5.4.5-203

Rev 6