REVISIONS		
REV	ZONE	DESCRIPTION
24	F-7	REVISED TO INCORPORATE ECR-08-00096 REV. 1

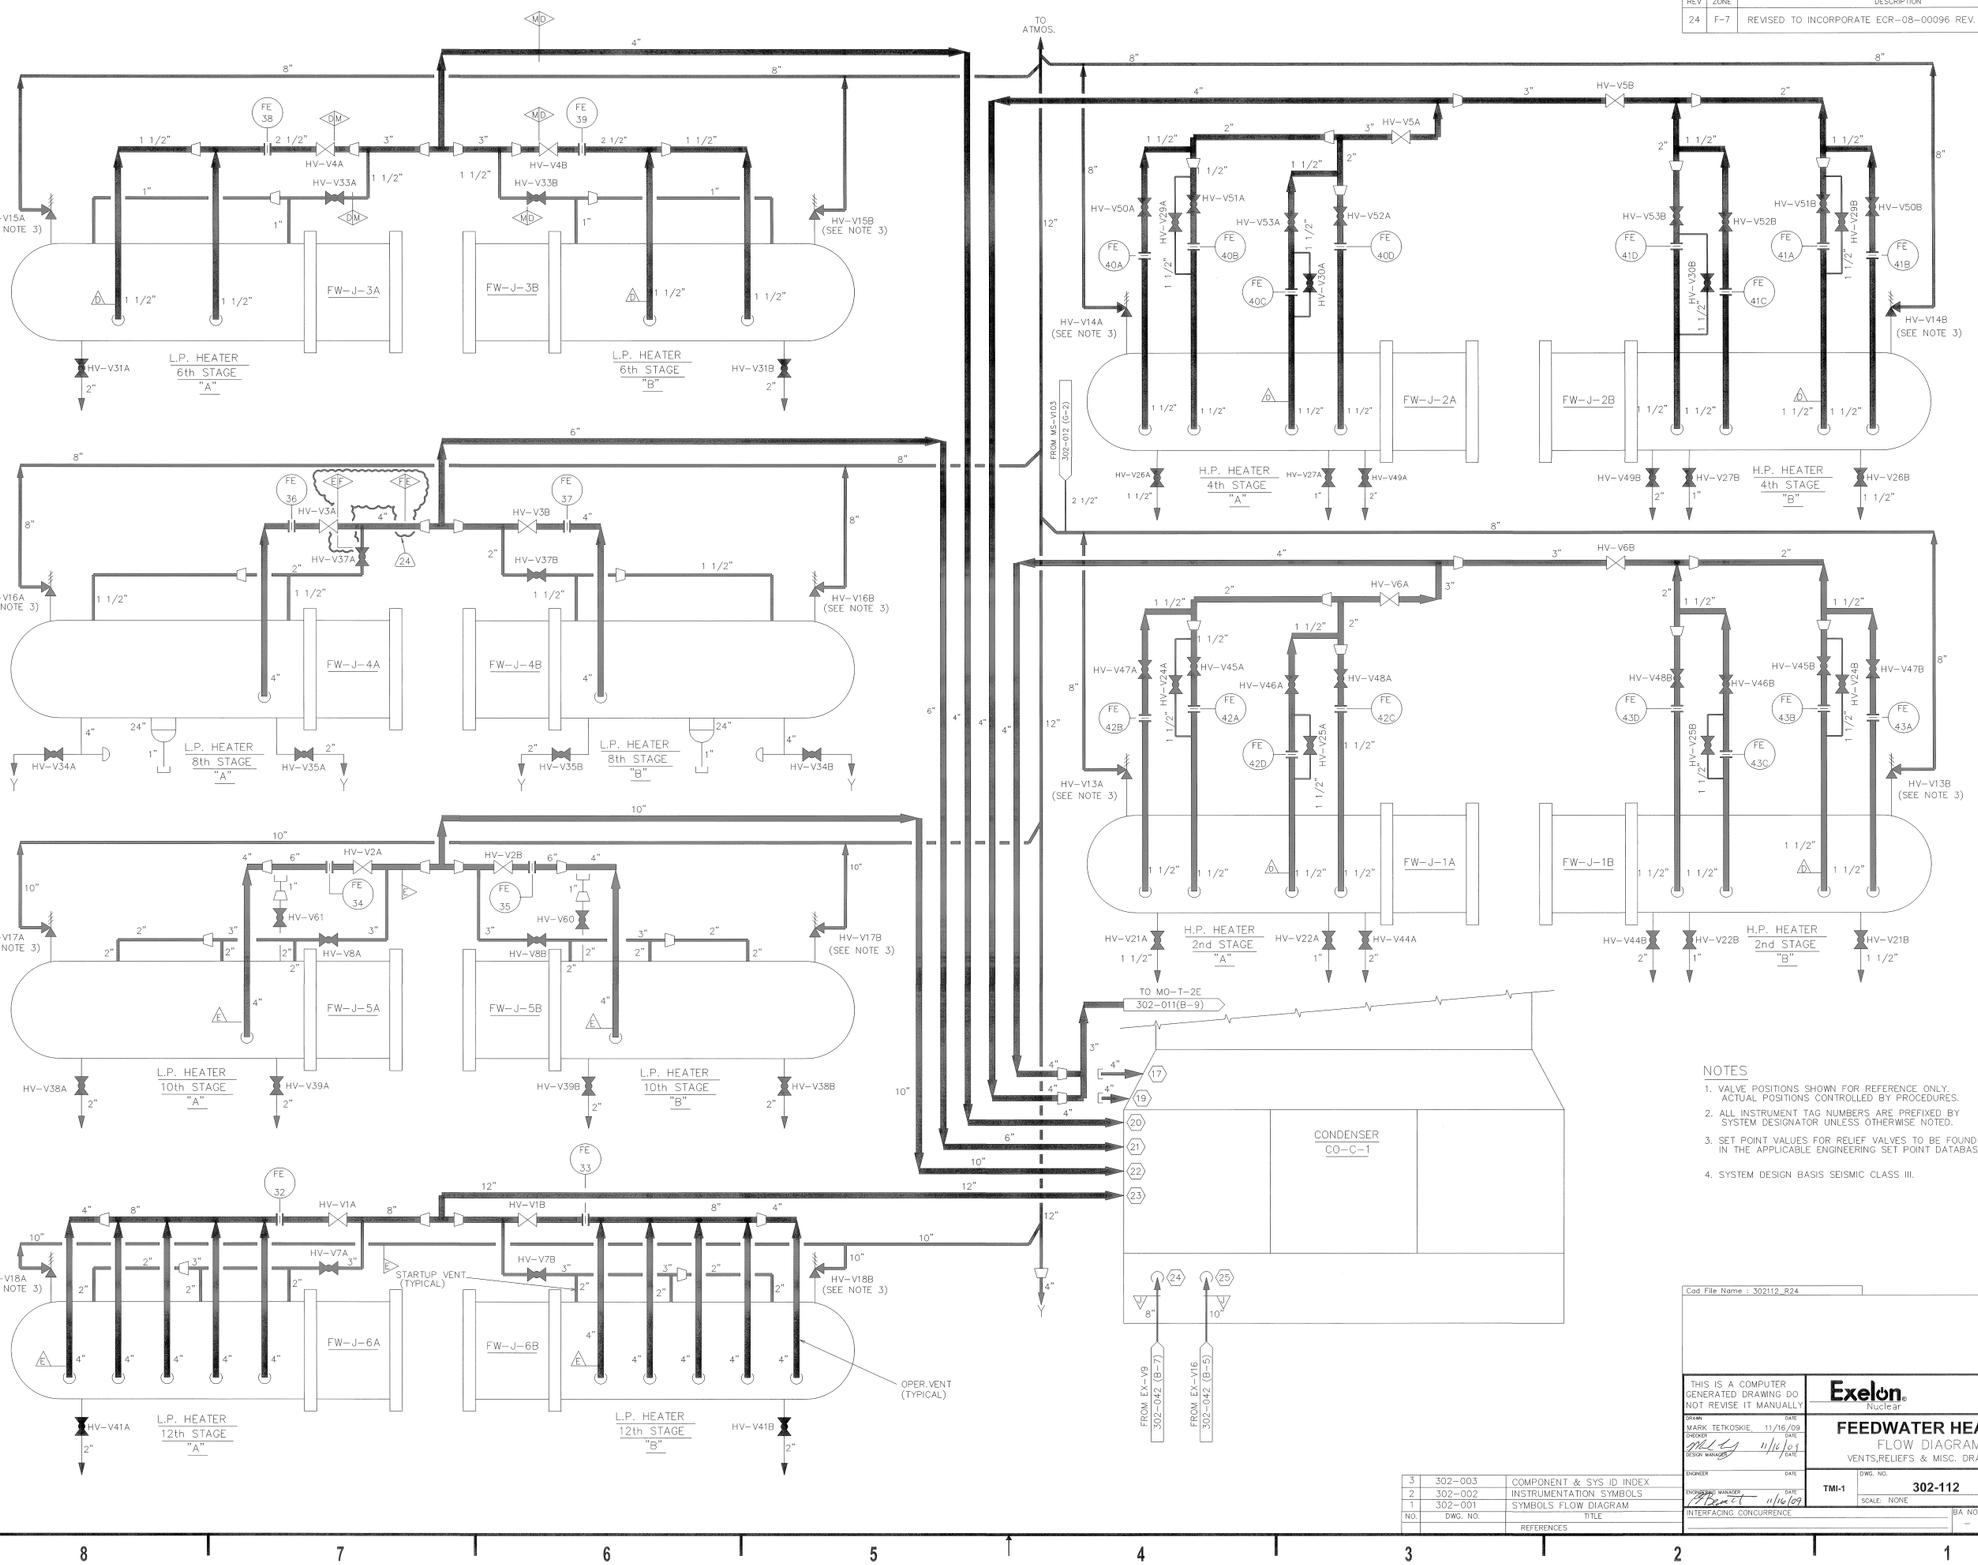

NOTES

1. VALVE POSITIONS SHOWN FOR REFERENCE ONLY. ACTUAL POSITIONS CONTROLLED BY PROCEDURES.
2. ALL INSTRUMENT TAG NUMBERS ARE PREFIXED BY SYSTEM DESIGNATOR UNLESS OTHERWISE NOTED.
3. SET POINT VALUES FOR RELIEF VALVES TO BE FOUND IN THE APPLICABLE ENGINEERING SET POINT DATABASE.
4. SYSTEM DESIGN BASIS SEISMIC CLASS III.

NO.	DWG. NO.	TITLE
		REFERENCES
3	302-003	COMPONENT & SYS ID INDEX
2	302-002	INSTRUMENTATION SYMBOLS
1	302-001	SYMBOLS FLOW DIAGRAM

Cad File Name : 302112_R24

THIS IS A COMPUTER GENERATED DRAWING DO NOT REVISE IT MANUALLY

Exelon Nuclear

DRAWN: MARK TETKOSKIE 11/16/09
CHECKER: 11/16/09
DESIGN MANAGER: 11/16/09
ENGINEER:
ENGINEERING MANAGER: 11/16/09
INTERFACING CONCURRENCE:

FEEDWATER HEATER
FLOW DIAGRAM
VENTS,RELIEFS & MISC. DRAINS

TMI-1 | DWG. NO. 302-112 | SH. | REV. 24 | SCALE: NONE

BA NO. --

DWG.NO. 302-112 SH.