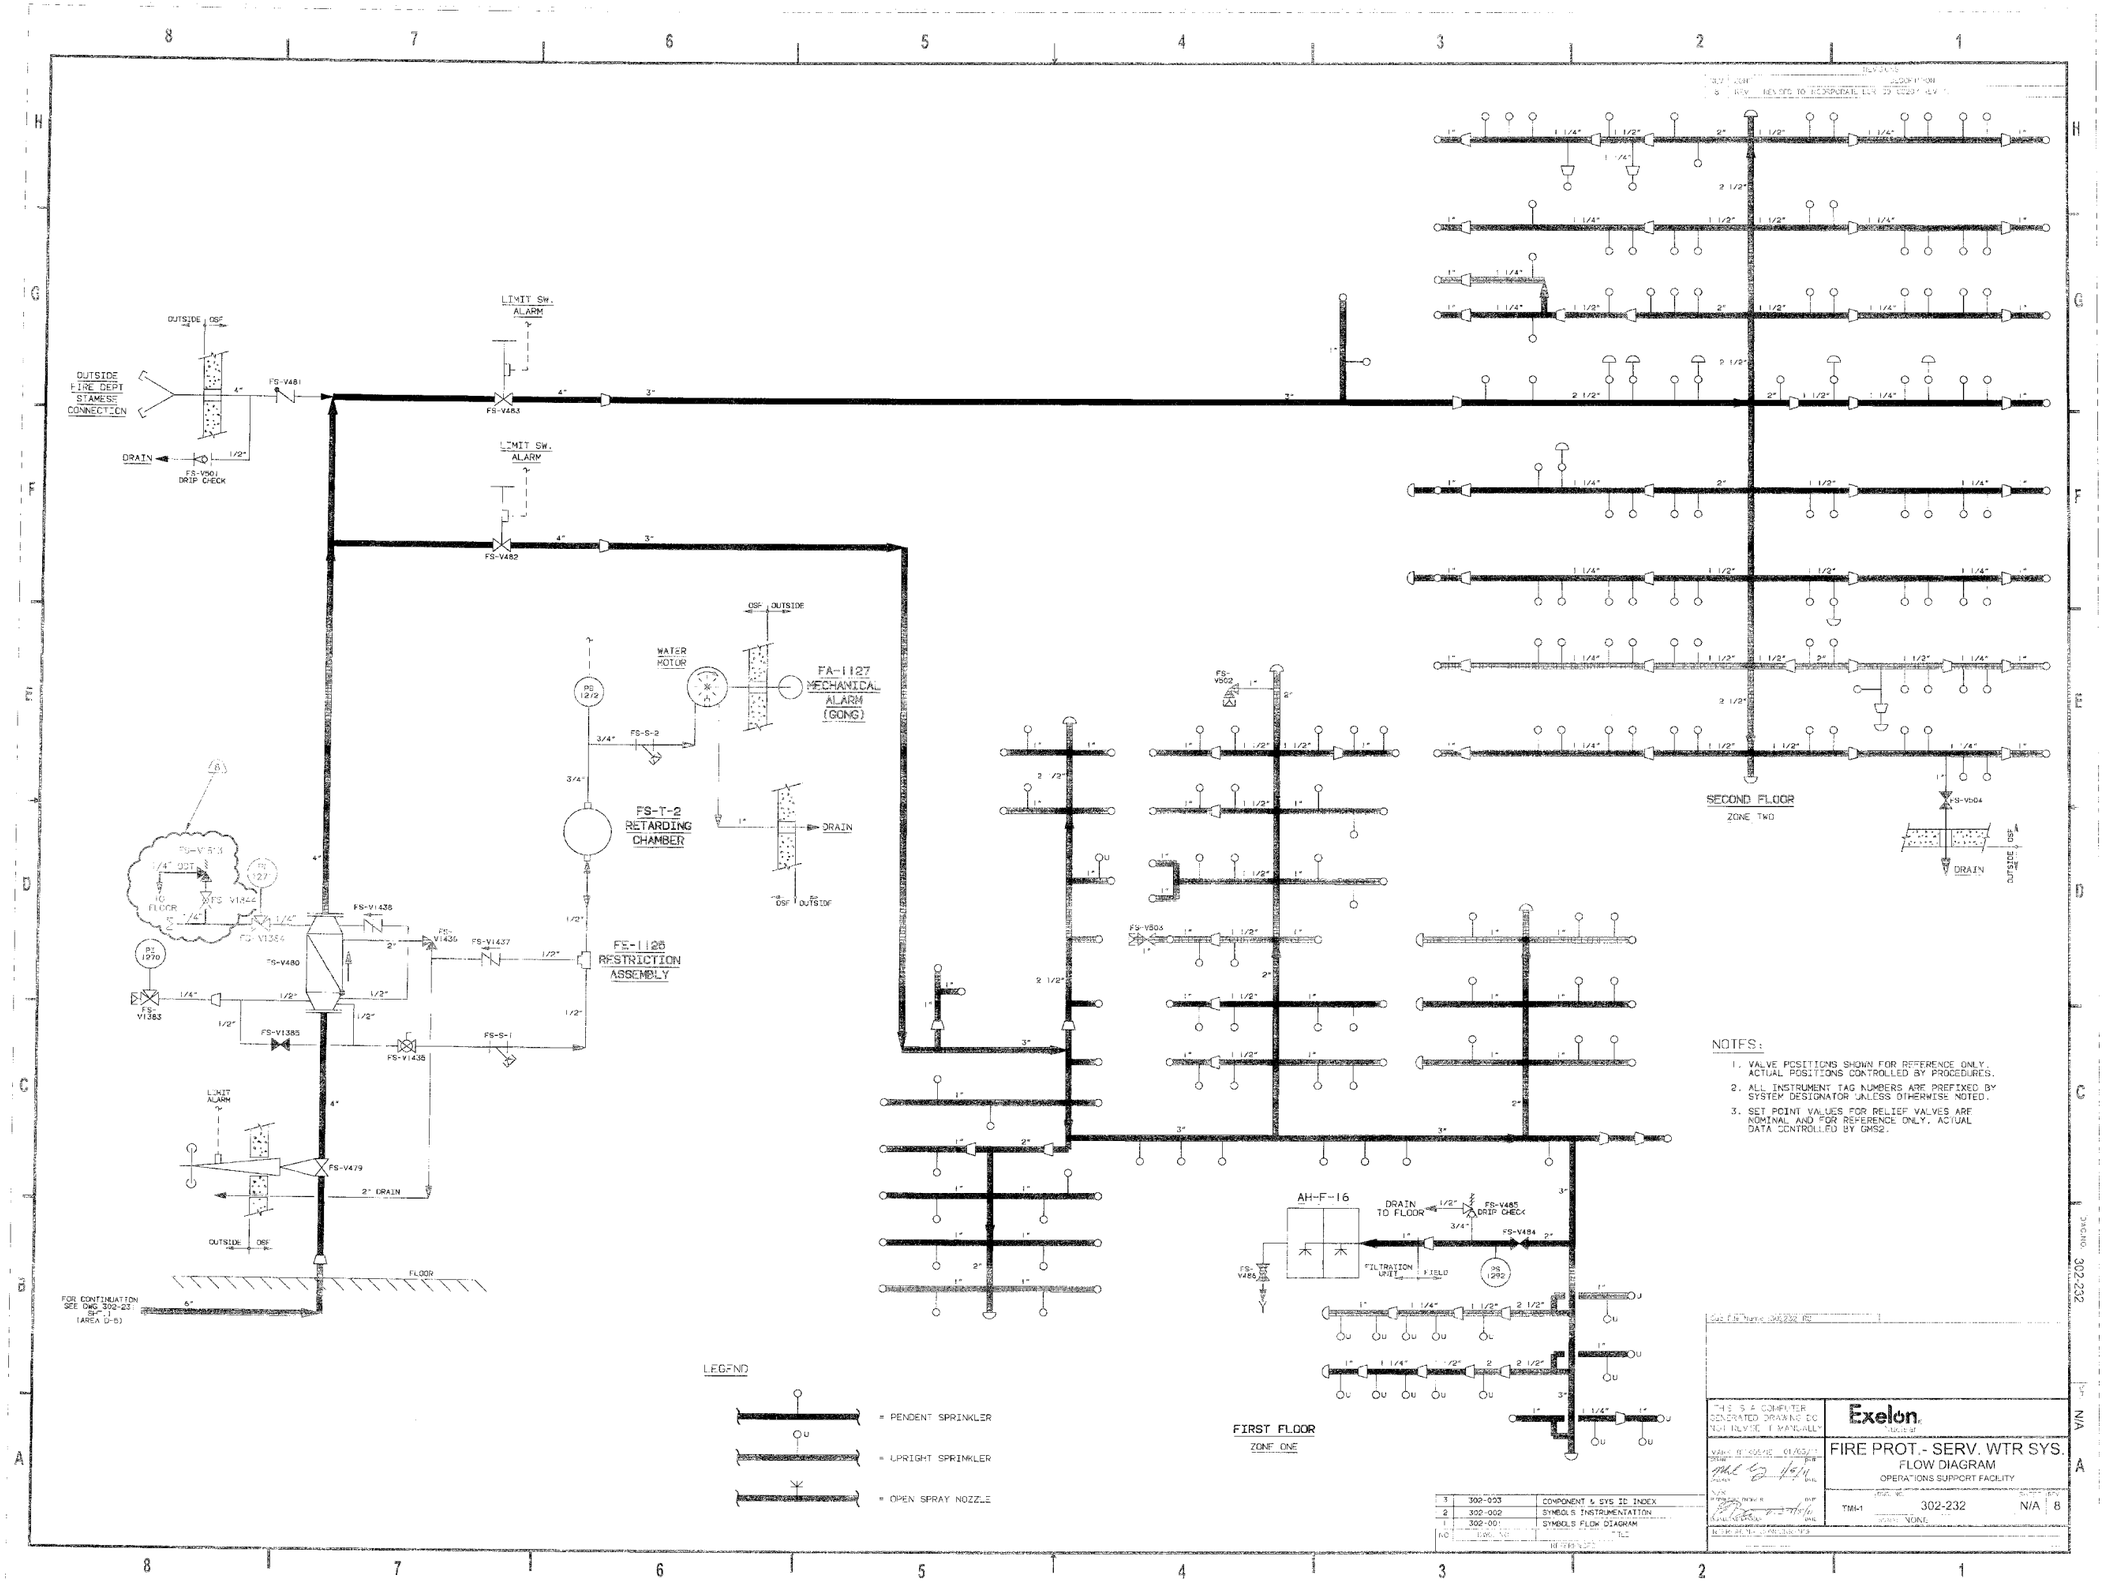


NOTES:

1. VALVE POSITIONS SHOWN FOR REFERENCE ONLY. ACTUAL POSITIONS CONTROLLED BY PROCEDURES.
2. ALL INSTRUMENT TAG NUMBERS ARE PREFIXED BY SYSTEM DESIGNATOR UNLESS OTHERWISE NOTED.
3. SET POINT VALUES FOR RELIEF VALVES ARE NOMINAL AND FOR REFERENCE ONLY. ACTUAL DATA CONTROLLED BY GMS2.

| NO | DWG. NO | TITLE |
|---|---|---|
| 3 | 302-003 | COMPONENT & SYS ID INDEX |
| 2 | 302-002 | SYMBOLS INSTRUMENTATION |
| 1 | 302-001 | SYMBOLS FLOW DIAGRAM |

THIS IS A COMPUTER GENERATED DRAWING DO NOT REVISE IT MANUALLY

Exelon. Nuclear

FIRE PROT.- SERV. WTR SYS.
FLOW DIAGRAM
OPERATIONS SUPPORT FACILITY

TMI-1 | 302-232 | N/A | 8

SCALE: NONE

DWG. NO. 302-232 | SH. N/A