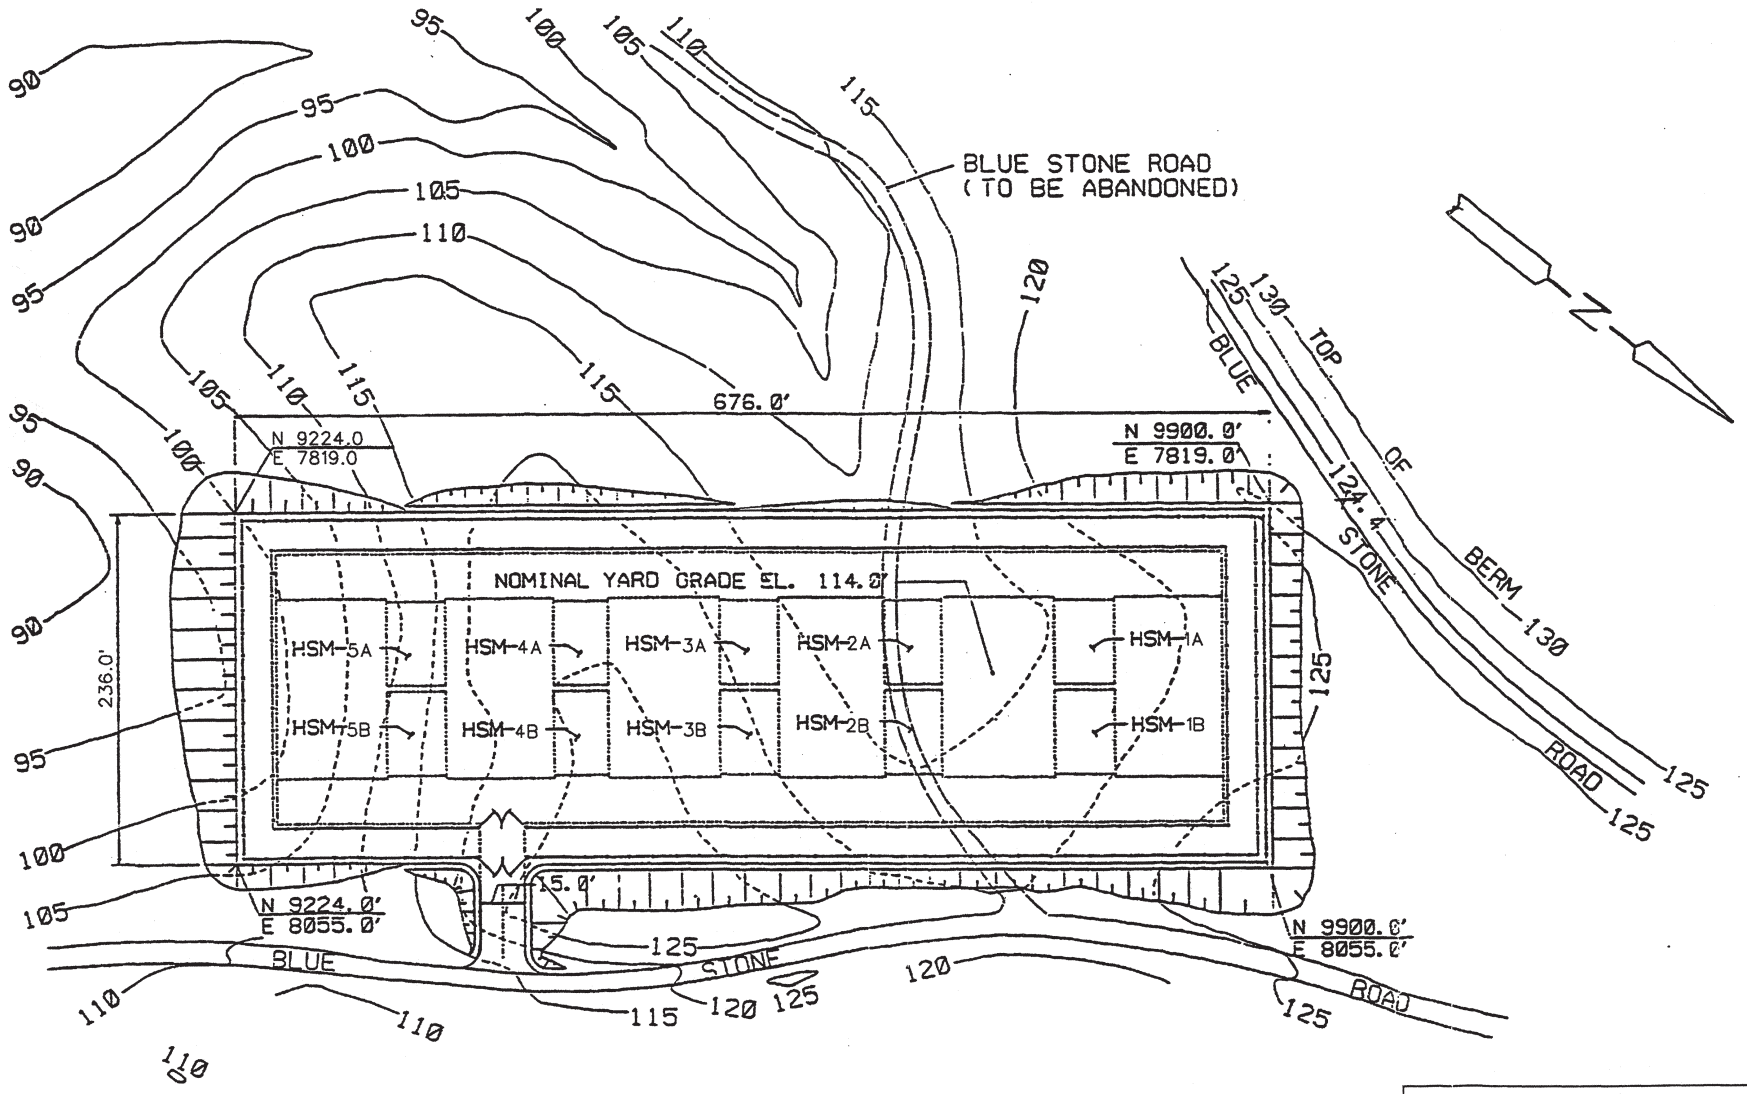

CALVERT CLIFFS NUCLEAR POWER PLANT
USAR FIGURE 2.4-1 ISFSI YARD AREA TOPOGRAPHY
REV.10 69346.DGN