CLIENT AEP SERVICE CORPORATION

PROJECT D.C. COOK JOB NO. 4210

DESIGN BY SGM DATE OCTOBER 12, 1972

CHECKED BY HHS DATE 10-16-72 SHEET ___ OF ___

ENGINEERS

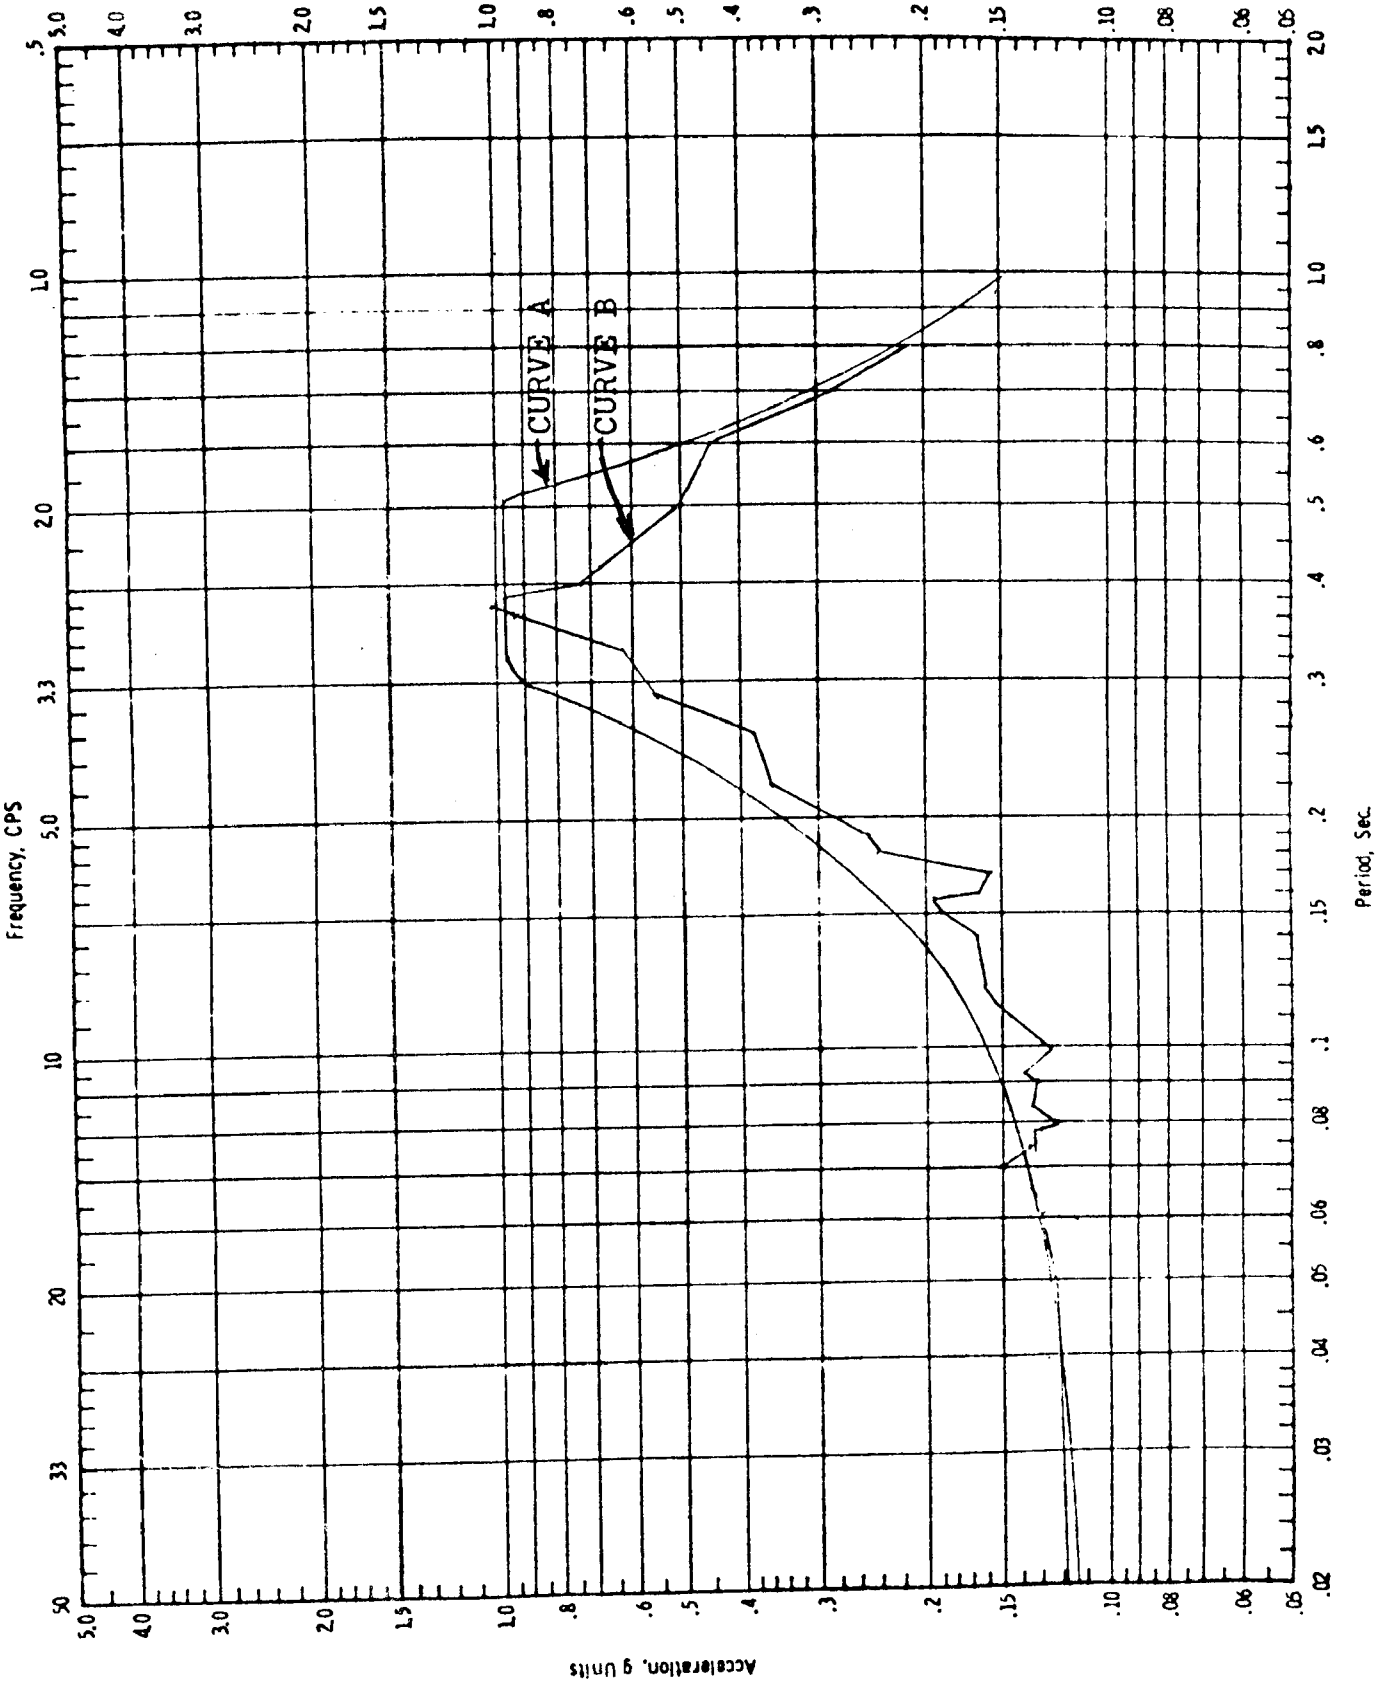

Figure 2.5-3c RESPONSE SPECTRA (½% DAMPING)
COOK AUXILIARY BUILDING
FLOOR EL. 633'-0"
OPERATING BASIS EARTHQUAKE

July, 1982