07-414-91

DRAWING NUMBER TL2FWS-083 SH.2 OF 2

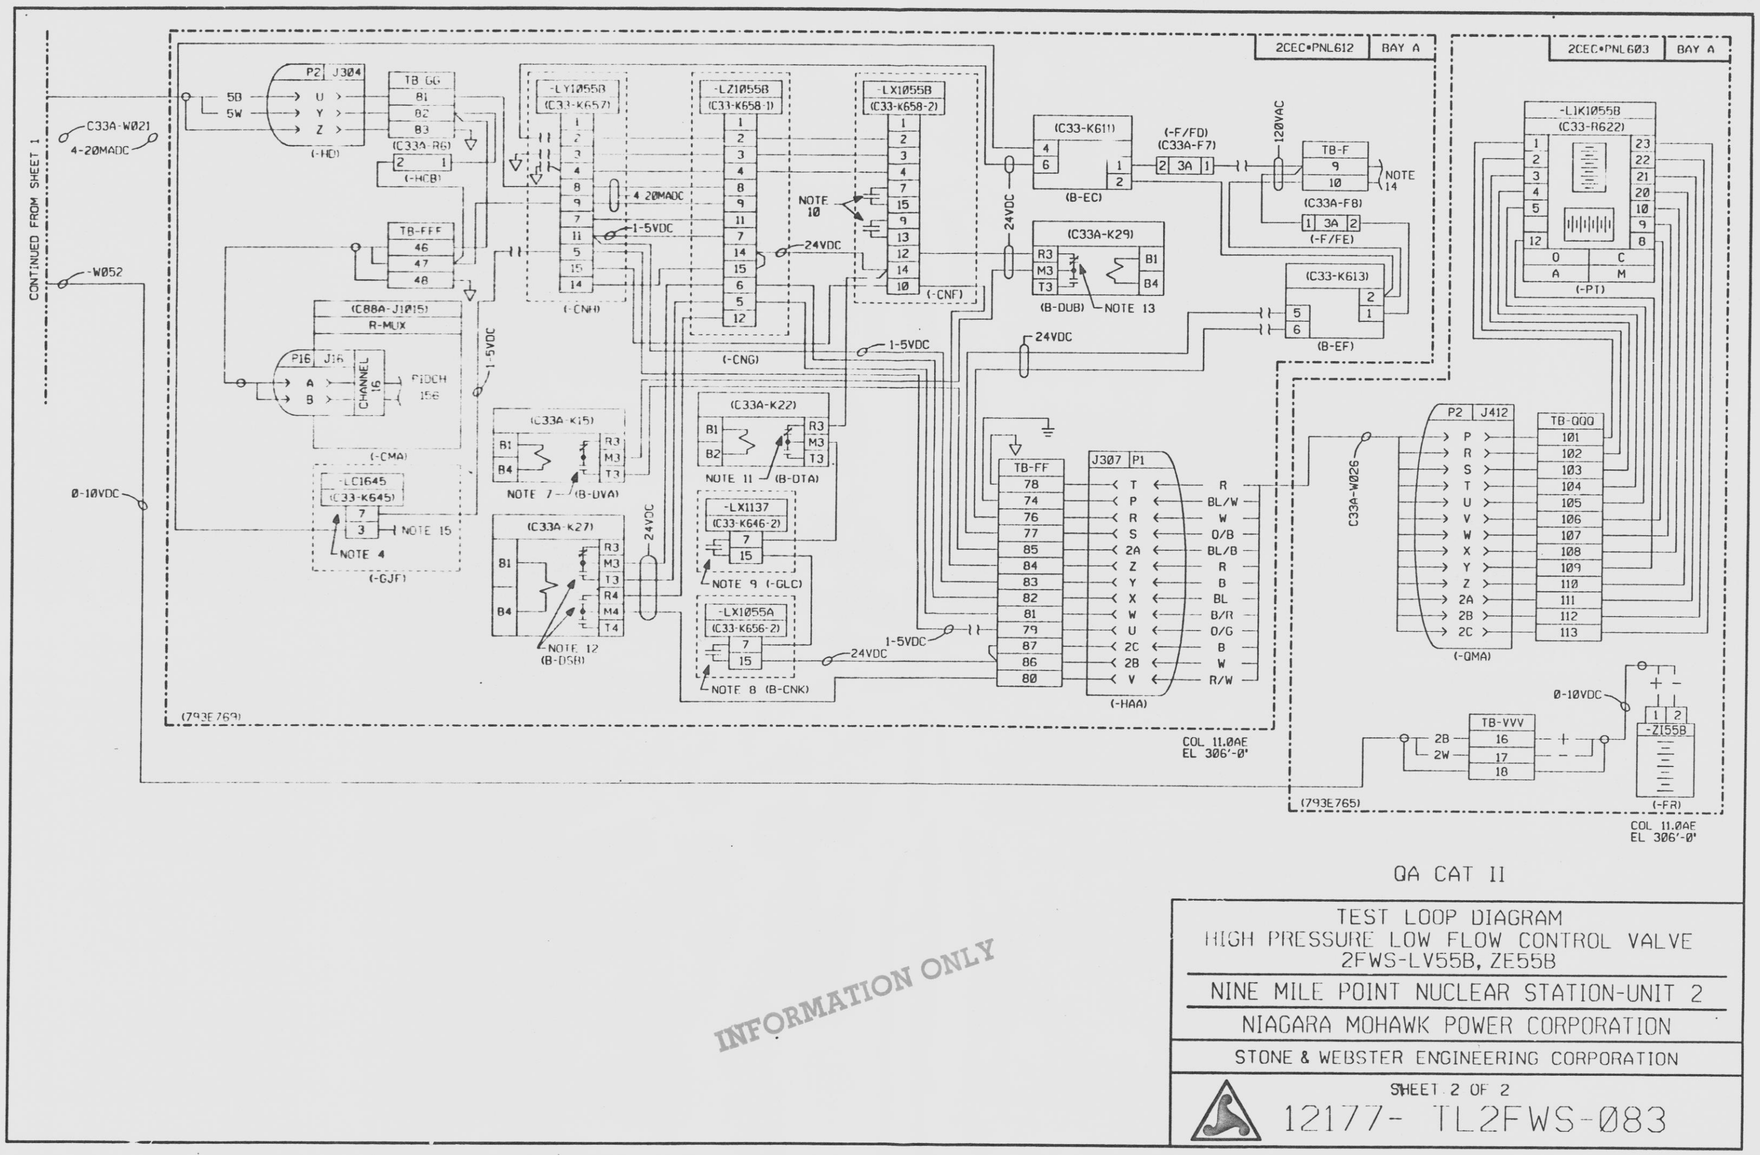

QA CAT II

TEST LOOP DIAGRAM
HIGH PRESSURE LOW FLOW CONTROL VALVE
2FWS-LV55B, ZE55B

NINE MILE POINT NUCLEAR STATION-UNIT 2

NIAGARA MOHAWK POWER CORPORATION

STONE & WEBSTER ENGINEERING CORPORATION

SHEET 2 OF 2

12177- TL2FWS-Ø83

INFORMATION ONLY

SI
APERTURE
CARD

PLANT USE ONLY-
PRINT APPROVAL

APPR. / DATE I&C	APPR. / DATE SSS	APPR. / DATE CSO

NOTE: THIS DRAWING WAS CREATED USING COMPUTER AIDED DRAFTING EQUIPMENT. MANUAL CHANGES ARE PROHIBITED.

NUCLEAR NON-SAFETY RELATED

MK	DATE	BY	NF	DESCRIPTION	CK	APP
1	11/9/87	JDP		ORIGINAL ISSUE-	Rob	

NIAGARA MOHAWK

STA. NINE MILE POINT NUCLEAR STATION UNIT NO.2
ACC NO
TEST LOOP DIAGRAM
HIGH PRESSURE LOW FLOW CONTROL VALVE
2FWS-LV55B, ZE55B
DES DATE 11/9/87
SCALE NONE
DWG NO TL2FWS-083 SH.2 OF 2

9305100172 D