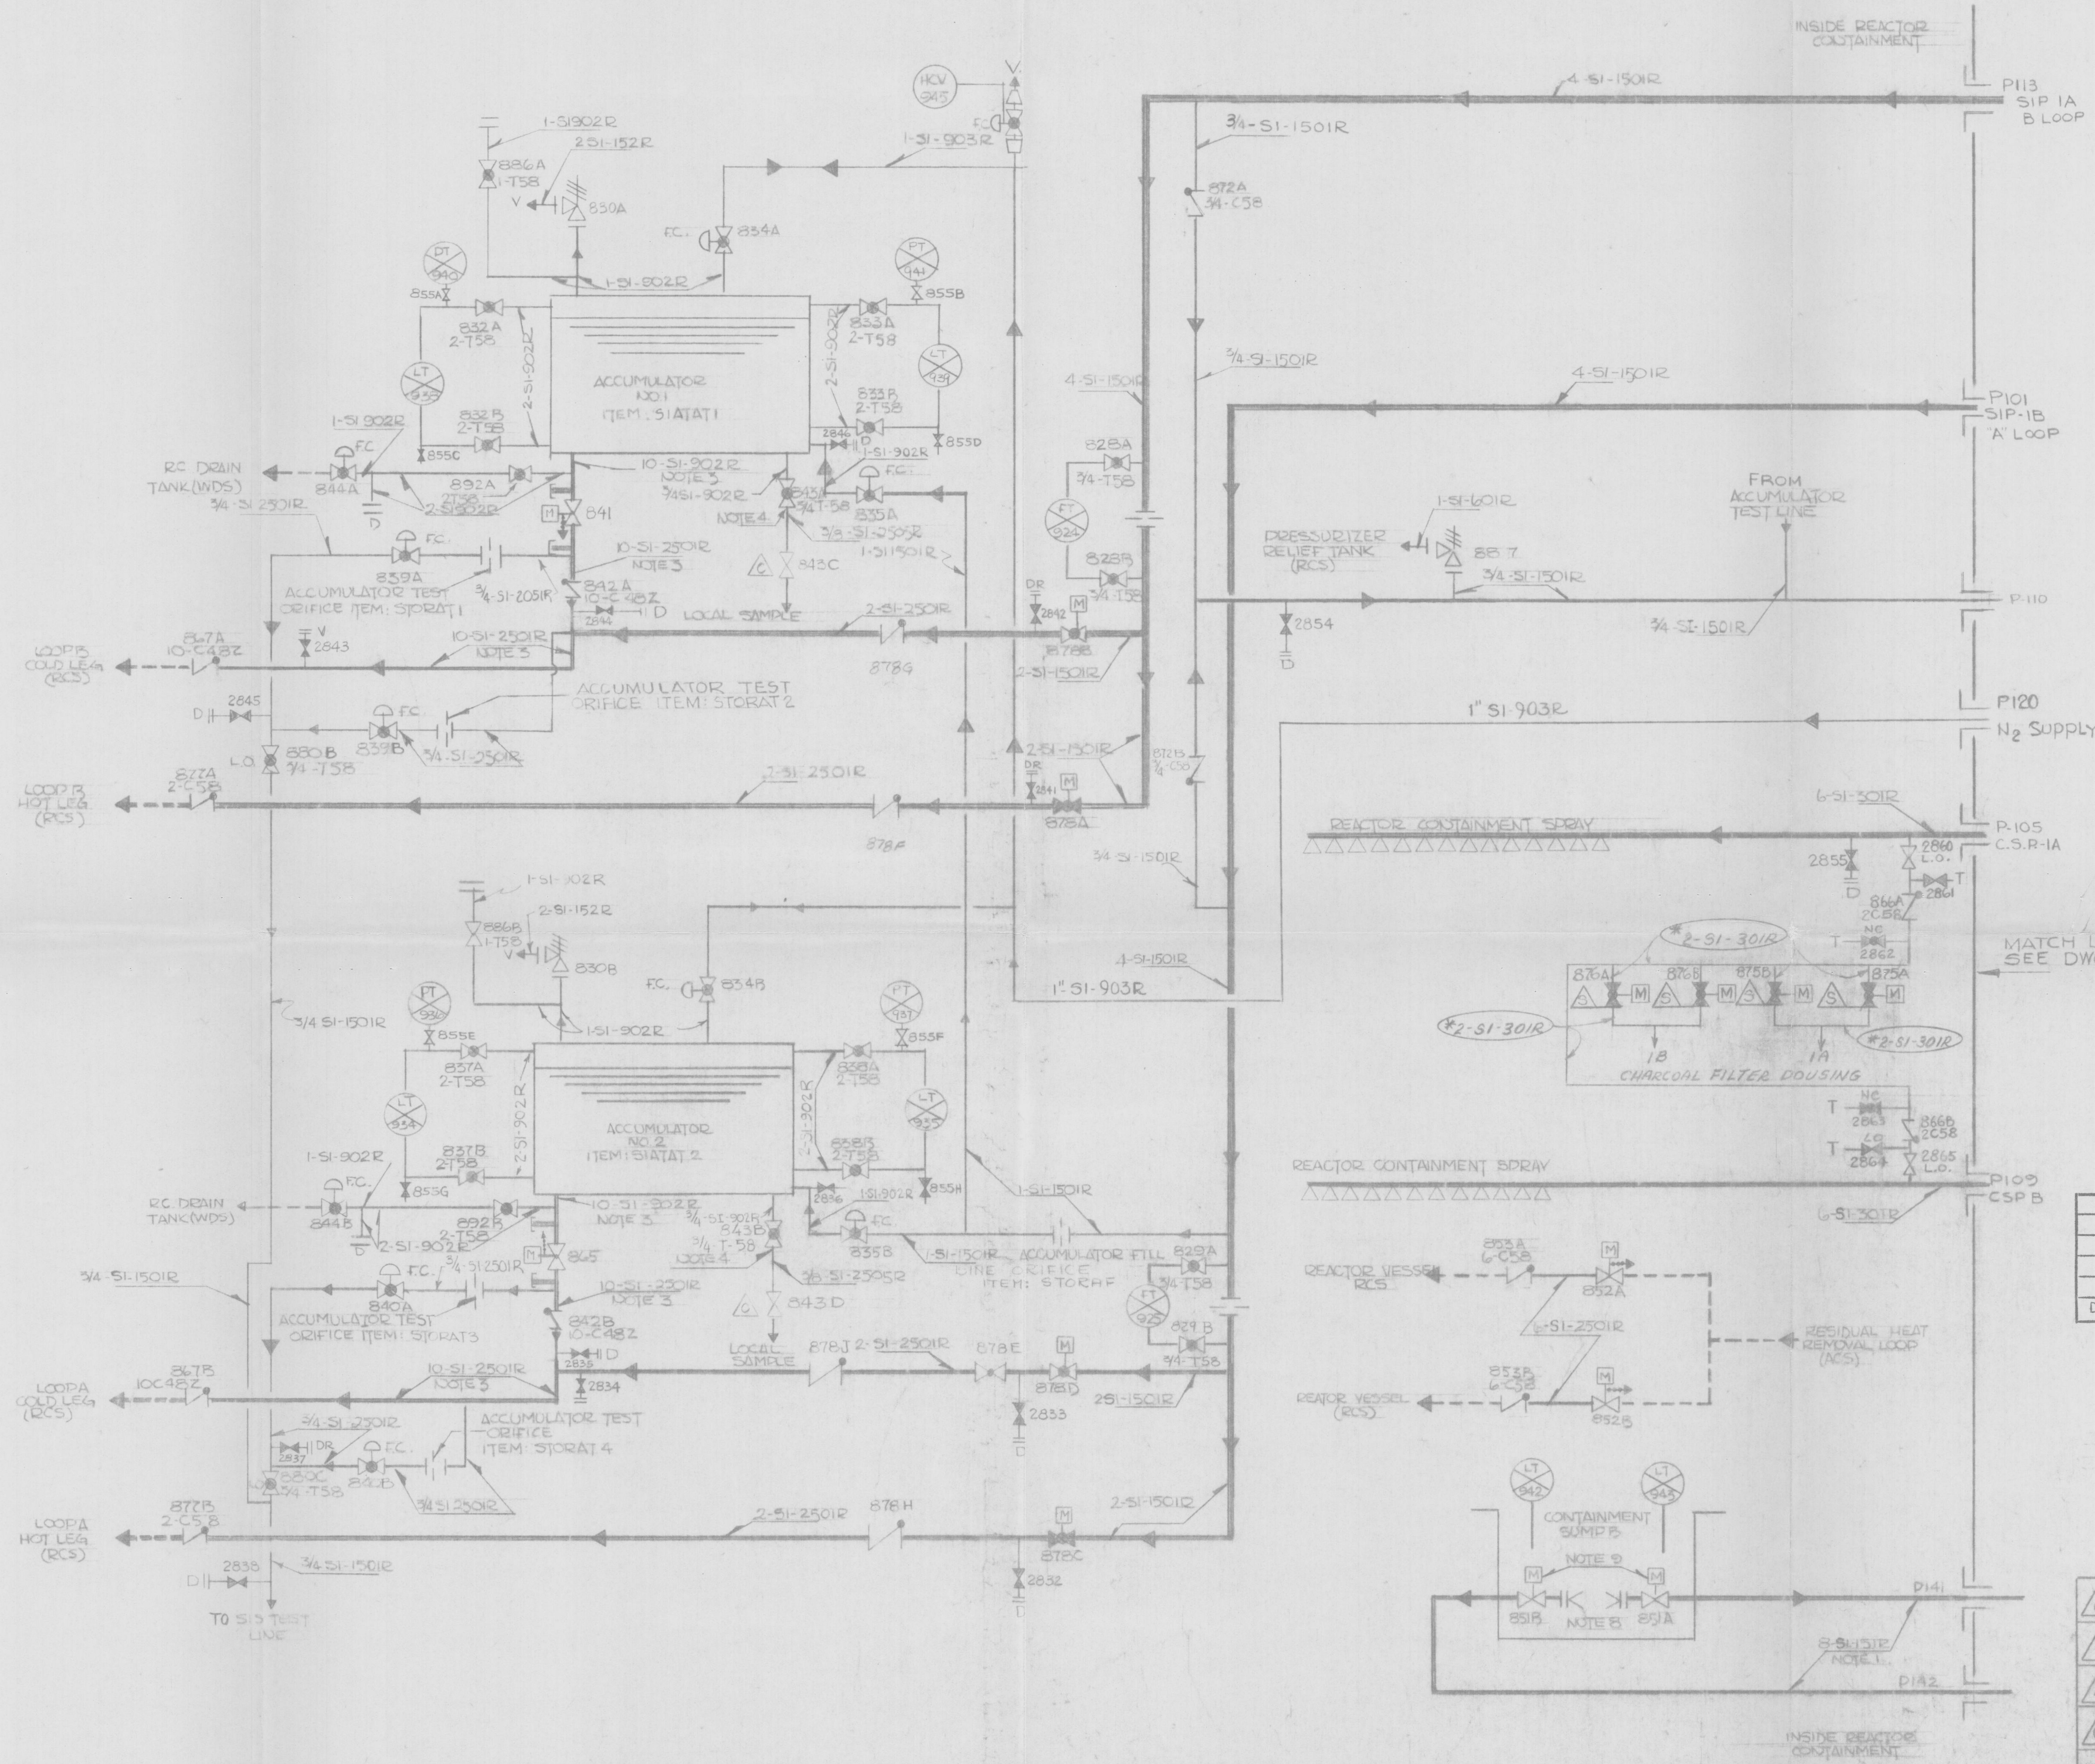

Docket # 50-244
Control # 8305310020
Date 5·20·83 of Document
REGULATORY DOCKET FILE

PRC APERTURE CARD

REGULATORY DOCKET FILE COPY

	CONSTRUCTION	
	LIMITED CONSTRUCTION: AS NOTED	
	PRELIMINARY NOT FOR CONSTRUCTION	
	BIDDING PURPOSES	
	FOR INFORMATION ONLY	
DATE	RELEASED FOR	ENGR.

NOTE:
FOR NOTES & REFERENCES SEE DRAWING 33013-425

* EWR 2133 FOUND THAT SOME OR ALL OF THE CHARCOAL FILTER DOUSING PIPING IS SCHEDULE 160

8305310026

NUMBER	REVISION	DRAWN BY	CHECKED	RESP. ENG.	ENG. MANG'R
C	ADDED VALVES 843C & 843D EWR 3058	RW 2-13-81	DG 2/13/81	PCW 2-13-81	RCM 2-13-81
B	ADDED VALVES 2860, 2861, 2863, 2864 & 2865 PER EWR NO 2445	ASM 4/23/79	RW 4/23/79	PGW 4-23-79	RCM 4-24-79
A		EPS 9-4-74	RM		RCM 9-4-74
0	ORIGINAL — INITIAL / DATE	D.H. 1-70	RM		RCM 9-74

THIS DRAWING SUPERCEDES WESTINGHOUSE DRAWING 684J740, SAME TITLE, (REV. 6)

NOTICE REVISIONS—Return to Drafting Department all prints prior to last revision		
(E)	(C)	(A) REVISED PER RG&E E. SCHUTT
DATE / O. K'D BY	DATE / O. K'D BY	DATE 9-4-74 / O. K'D BY RCM
(F)	(D)	(B)
DATE / O. K'D BY	DATE / O. K'D BY	DATE / O. K'D BY

REFERENCE DRAWINGS
WESTINGHOUSE 684J740
RG&E 33013-425-A

DRAWN BY	D. Huntley	DATE 1-70
CHECKED		
ENGR.	RCM	9/74
PRINTED		15

ROCHESTER GAS & ELECTRIC CORP.
ROCHESTER, NEW YORK
ENGINEERING DEPT.
FOLDER NO.
SCALE ~ INCH = 1 FT. FT. PER INCH

ROBERT EMMETT GINNA NUCLEAR POWER STATION
UNIT NO.1
SAFETY INJECTION SYSTEM
ENGR. FLOW DIAGRAM
JOB NO.
NO. 33013-432 (C)