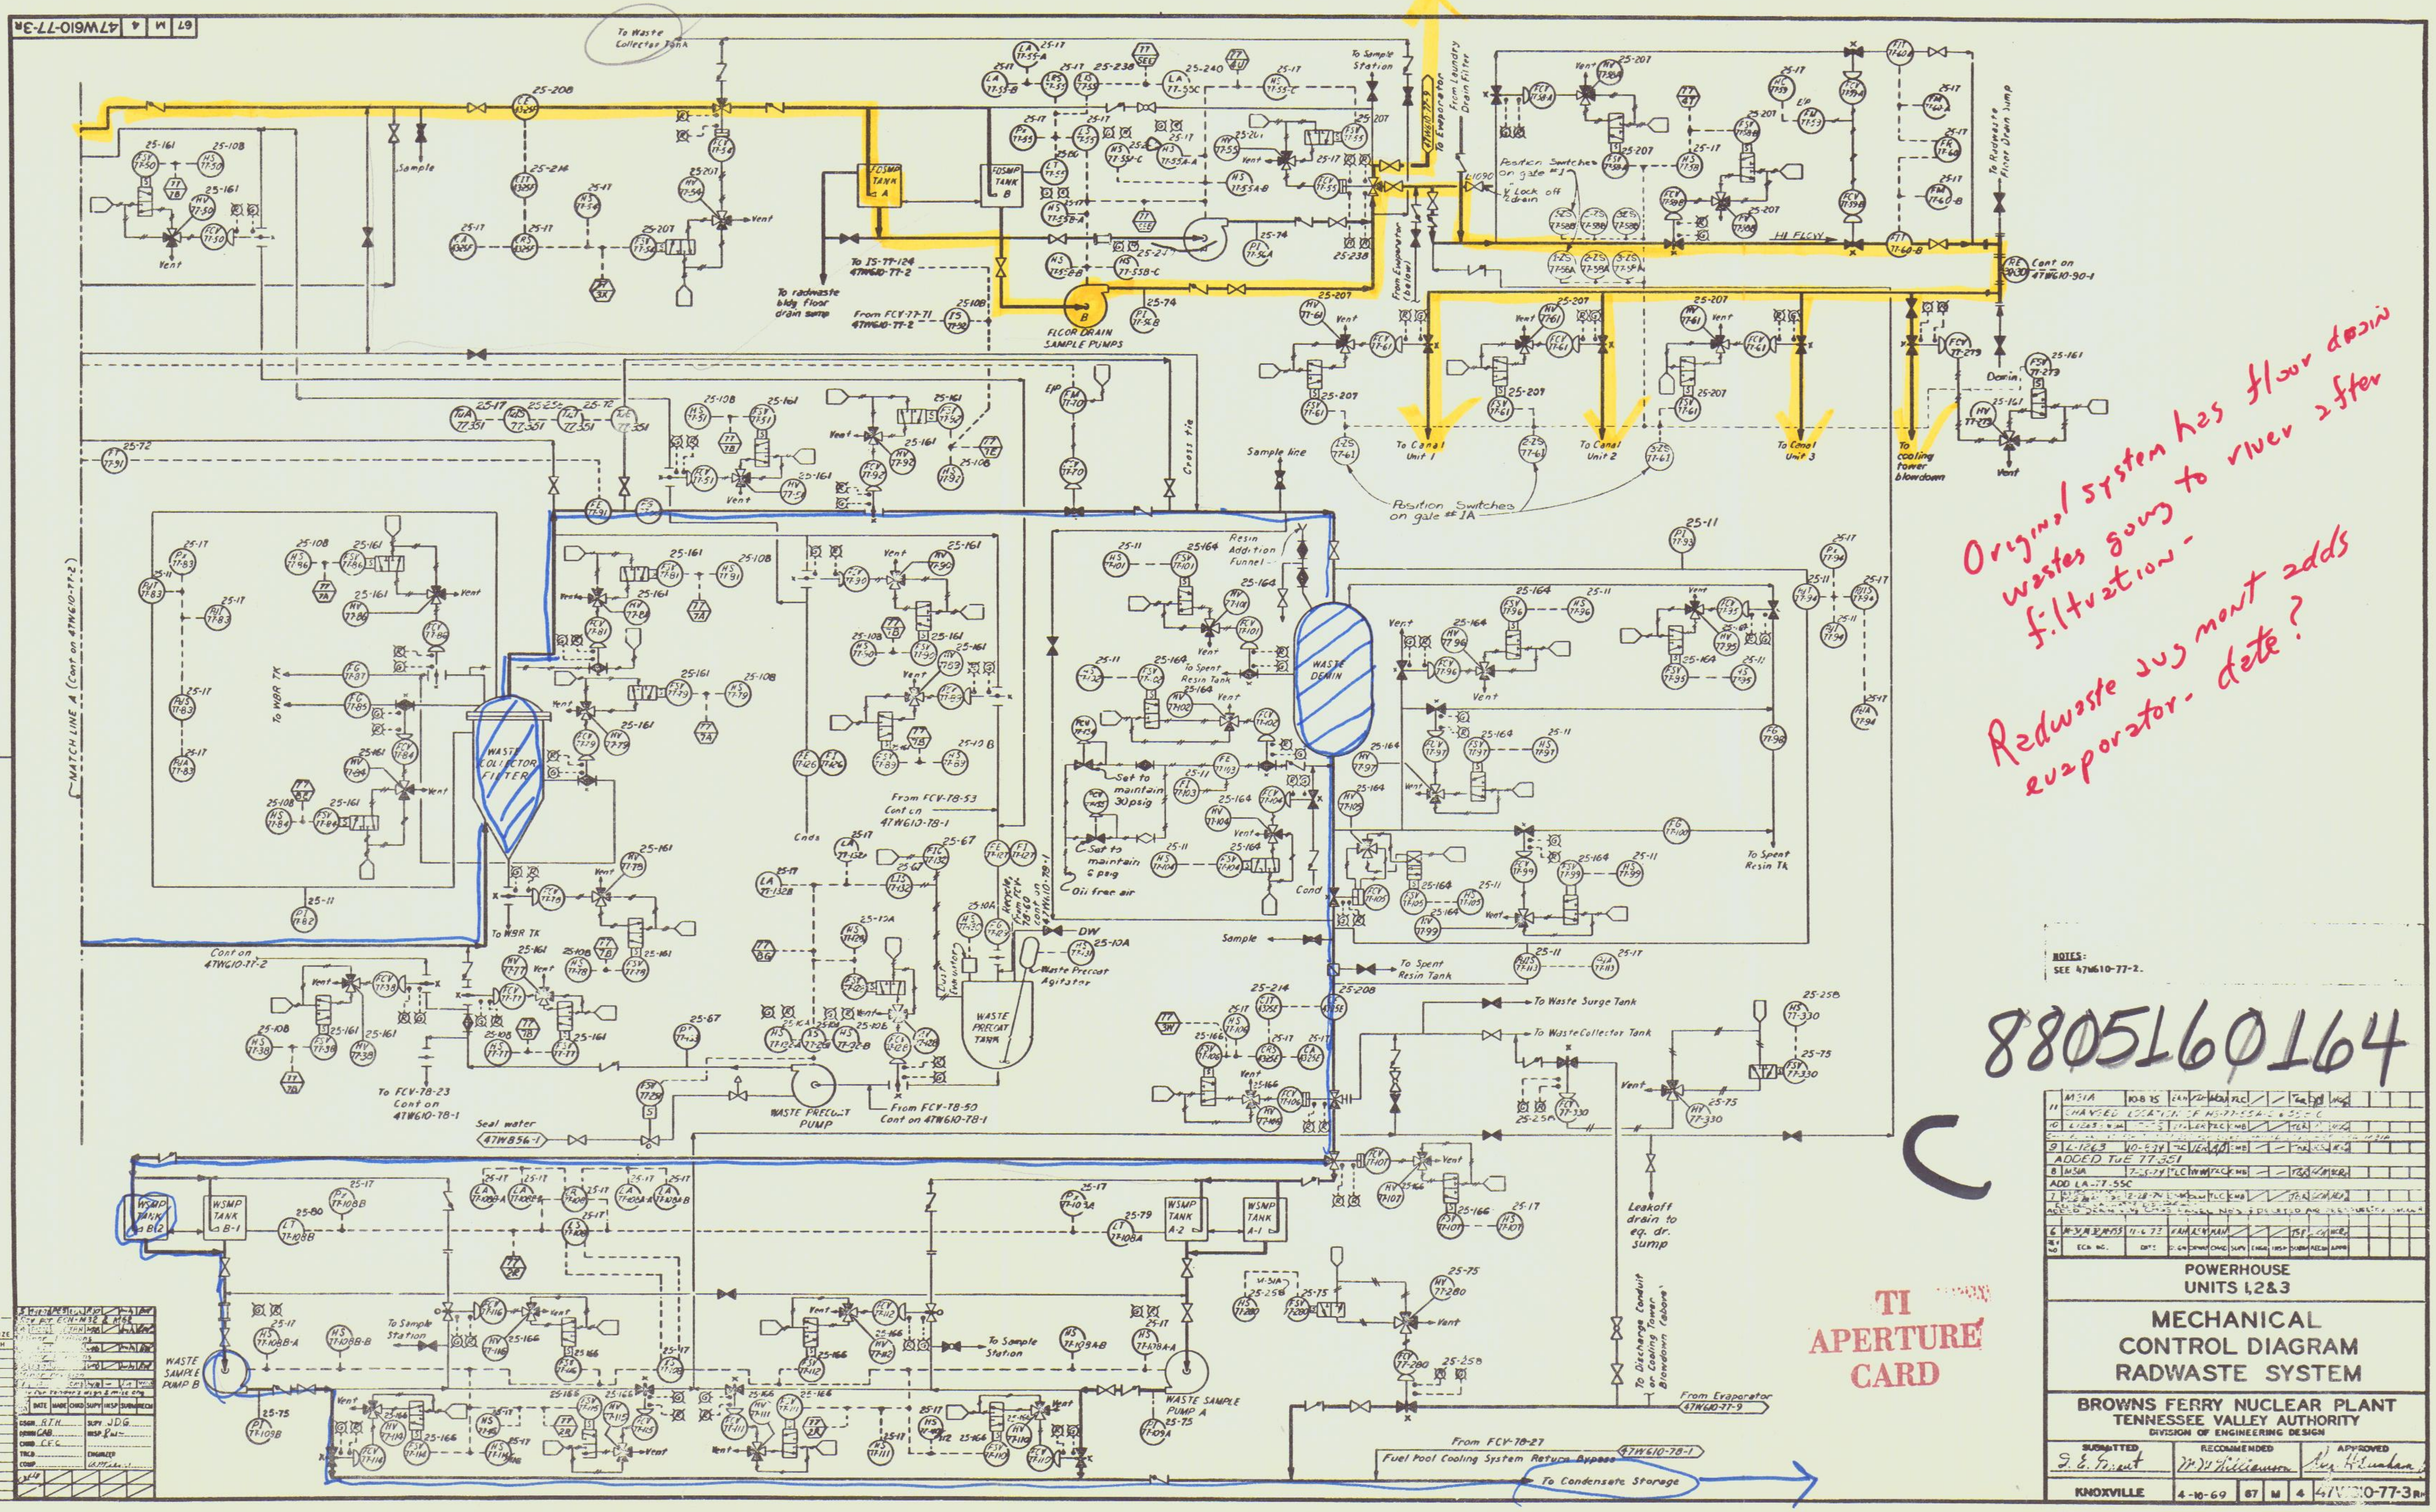

Original system has floor drain wastes going to river after filtration.

Radwaste augment adds evaporator. date?

NOTES:
SEE 47W610-77-2.

8805160164

C

11	M31A	10-8-75			TLC	/	/				
	CHANGED LOCATION OF HS-77-55A-C & 55B-C										
10	L1263				TLC	CMB	/	/	TER		
9	L-1263	10-5-74	TLC			CMB	/	/			
	ADDED TUE 77-351										
8	M31A	7-25-74	TLC		TLC	CMB	/	/			
	ADD LA-77-55C										
7		2-28-74			TLC	CMB	/	/			
6		11-6-73				/	/	/			
REV NO	ECN NO.	DATE	DSGN	DRWN	CHKD	SUPV	ENGR	INSP	SUBMD	RECMD	APPD

POWERHOUSE
UNITS 1,2&3

MECHANICAL
CONTROL DIAGRAM
RADWASTE SYSTEM

BROWNS FERRY NUCLEAR PLANT
TENNESSEE VALLEY AUTHORITY
DIVISION OF ENGINEERING DESIGN

SUBMITTED	RECOMMENDED	APPROVED
D. E. Grant	W. W. Williamson	

KNOXVILLE | 4-10-69 | 67 | M | 4 | 47W610-77-3R

TI APERTURE CARD