EA-NPS-AIR/PS-14

REFERENCE: 2C

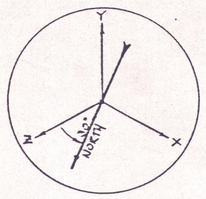

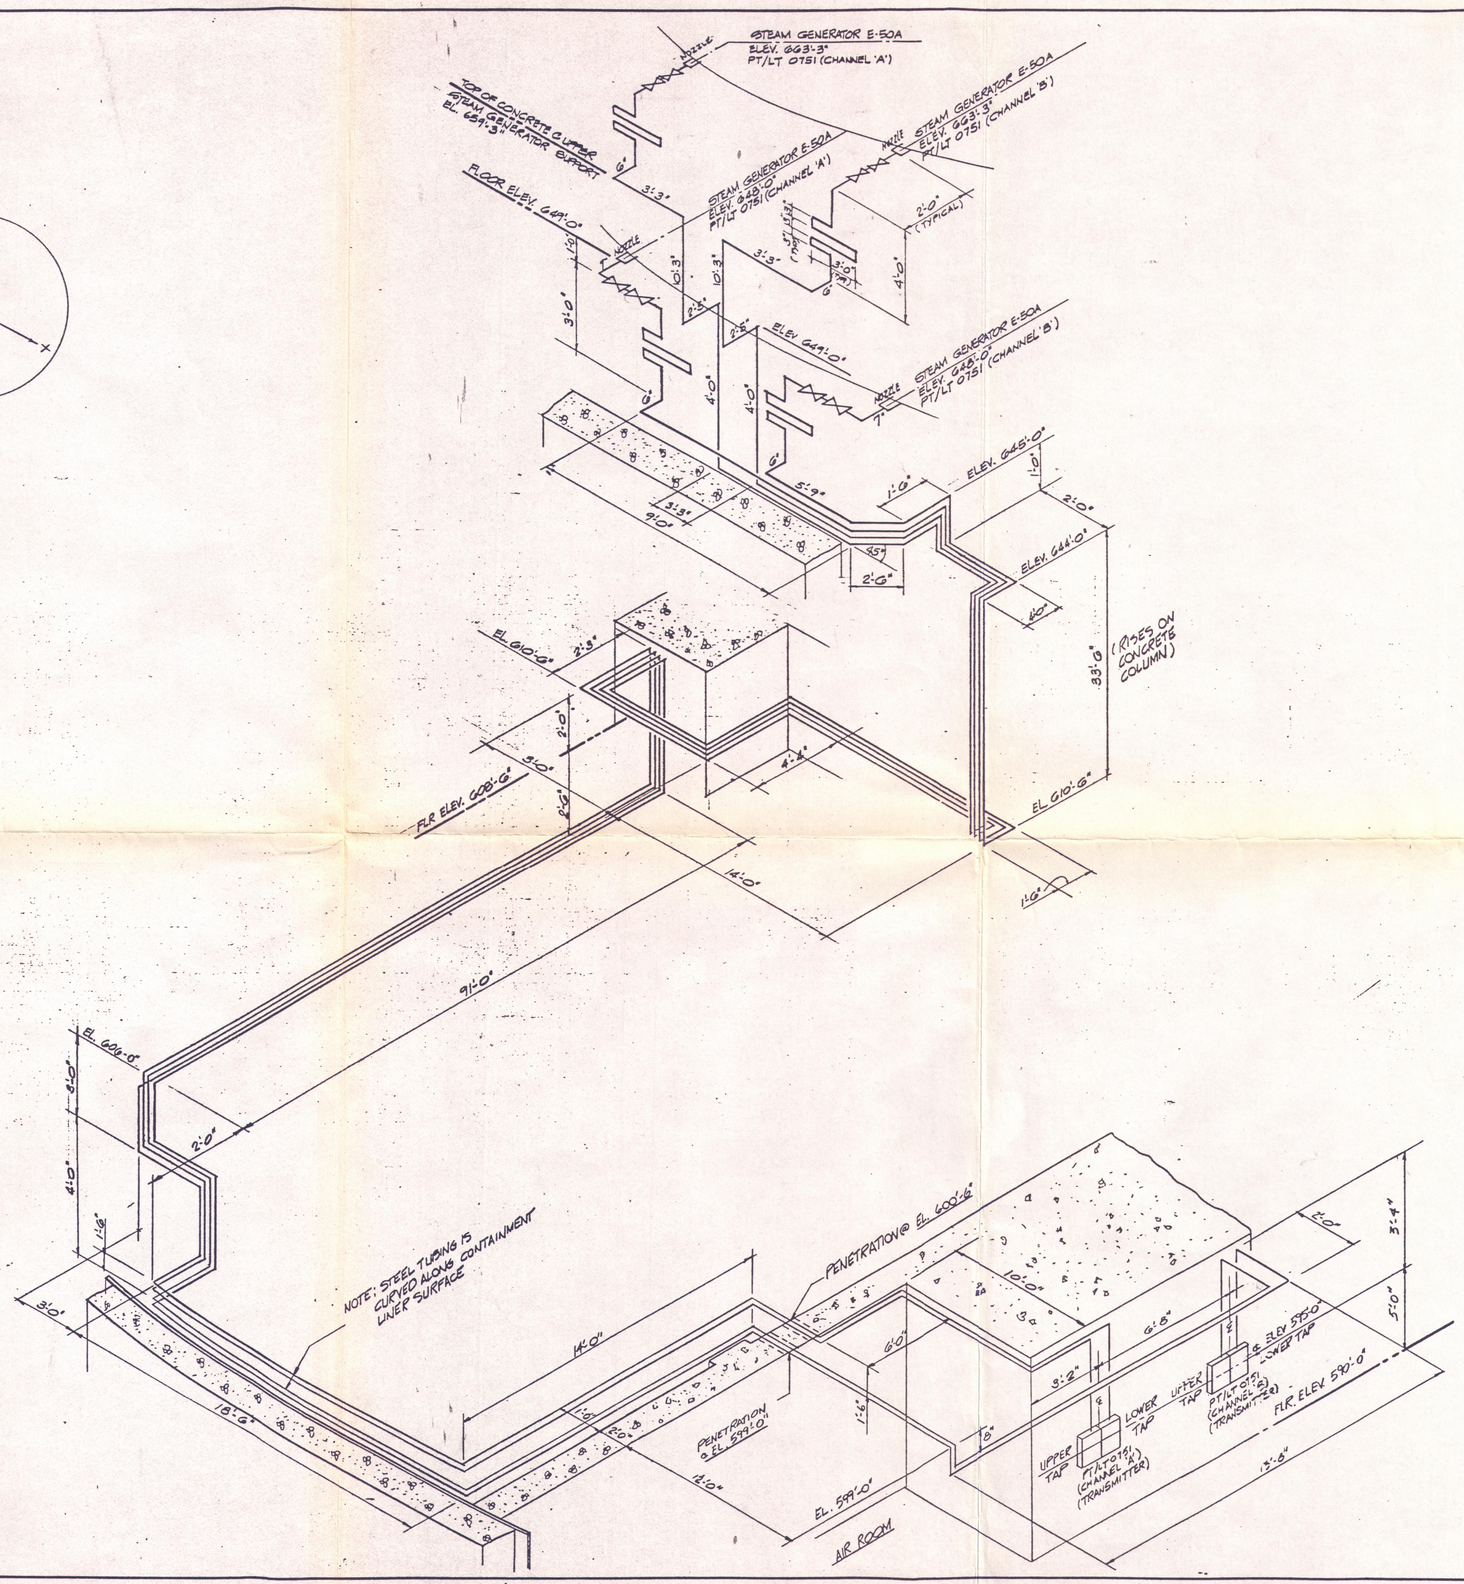

APERTURE CARD

Docket #
Control #
Date
of Document
REGULATORY DOCKET FILE

ENGINEERING RECORDS CENTER
INFORMATION COPY
MAY 9 1985
CONSUMERS POWER CO.
JACKSON, MICH.

NO.	REVISIONS	DW'N	CH'K	APP'V	DATE

EDS NUCLEAR

CONSUMER POWER CO.
PALISADES NUCLEAR STATION
SOUTH HAVEN, MICHIGAN

SAFETY RELATED PRESSURE AND LEVEL INSTRUMENTATION LINES IN CONTAINMENT BUILDING (S.G. E-50A, PT/LT0751 A AND B)

SCALE:	DRAWN	CHECKED	APPROVED	DATE
NONE	JMM	JHL		2/1/80

JOB NO.	DRAWING NO.	REV.
0540-001	0540-001-831-003 JG-69 SH 1 OF 6	0

8507170346