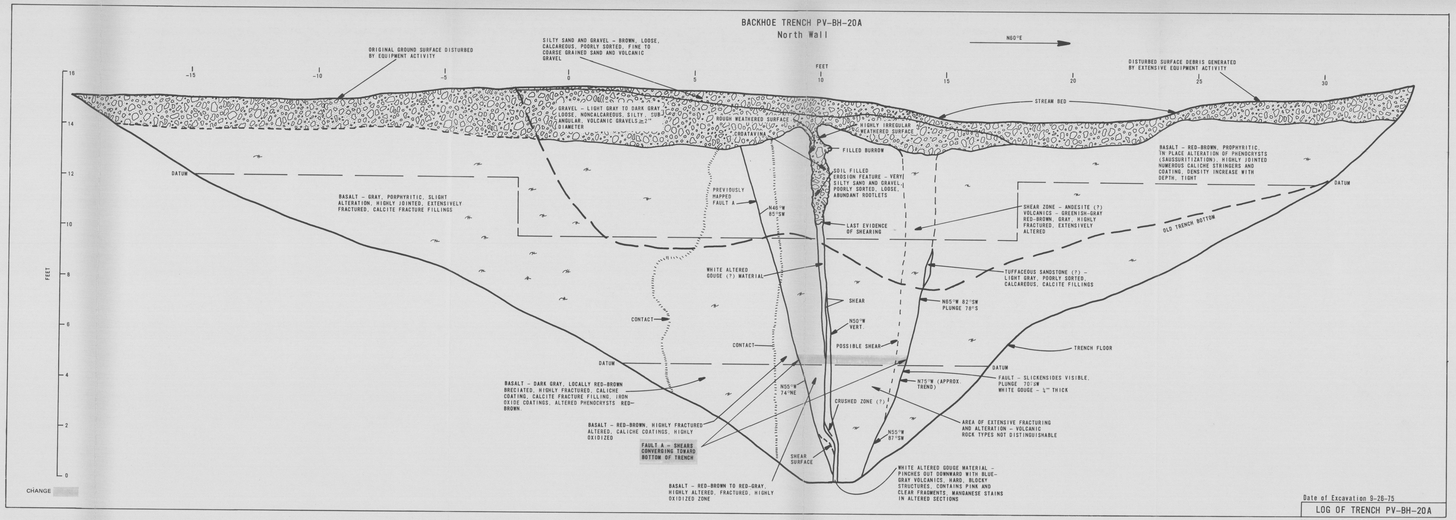

Date of Excavation 9-26-75

LOG OF TRENCH PV-BH-20A