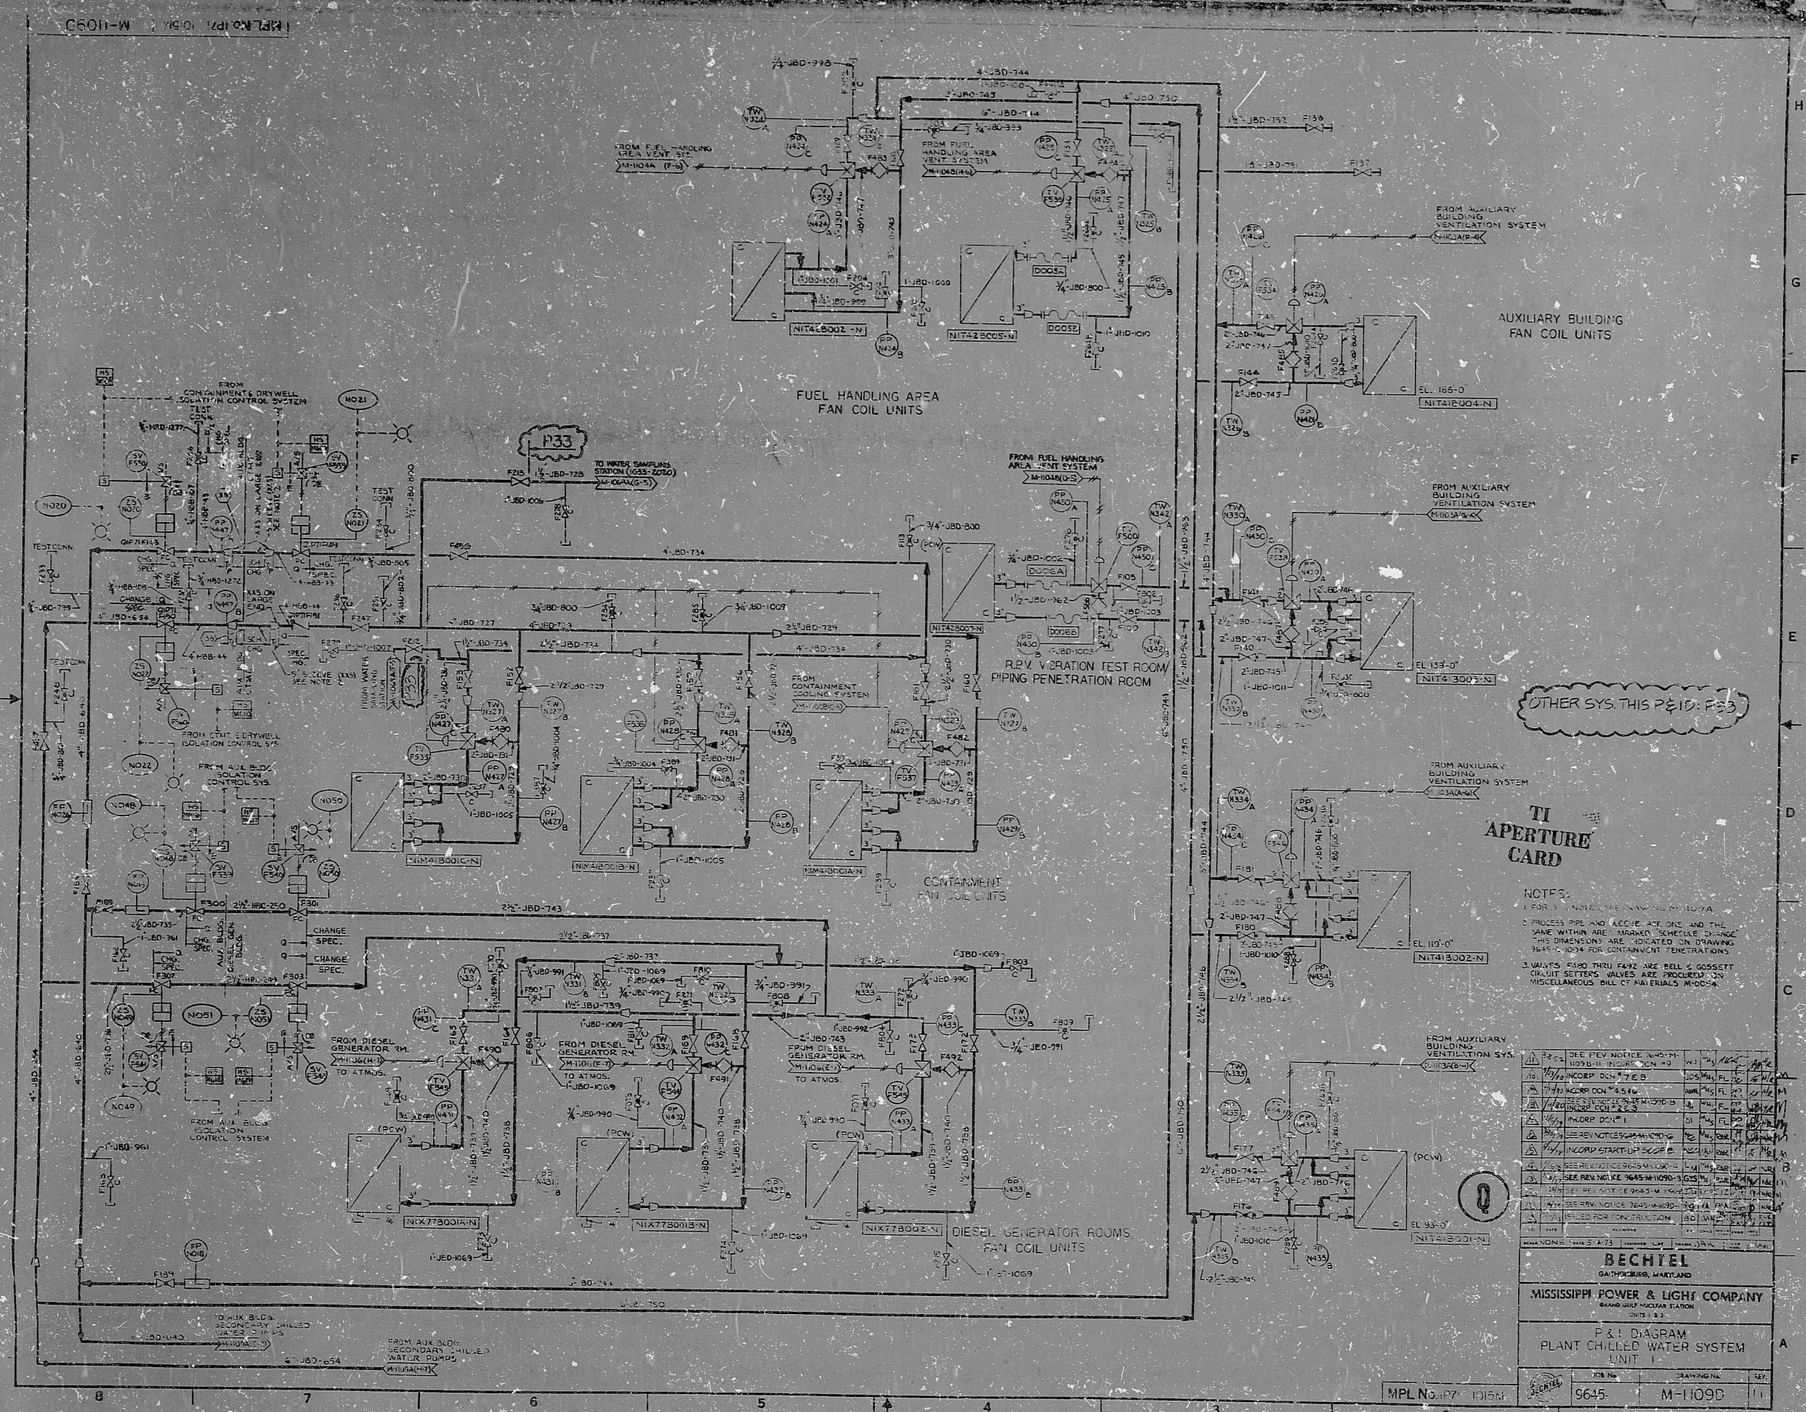
FUEL HANDLING AREA
FAN COIL UNITS
AUXILIARY BUILDING
FAN COIL UNITS
R.P.V. VIBRATION TEST ROOM/
PIPING PENETRATION ROOM
CONTAINMENT
FAN COIL UNITS
DIESEL GENERATOR ROOMS
FAN COIL UNITS
OTHER SYS. THIS P&ID: P33
TI
APERTURE
CARD
NOTES:
BECHTEL
GAITHERSBURG, MARYLAND
MISSISSIPPI POWER & LIGHT COMPANY
GRAND GULF NUCLEAR STATION
UNITS 1 & 2
P & I DIAGRAM
PLANT CHILLED WATER SYSTEM
UNIT 1
9645
M-1109D
MPL No. 1P7 1015M

8309220417

IRC

50-416

8309220417

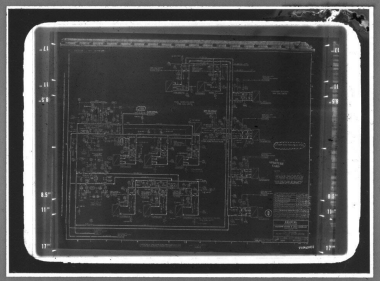

MMM 5824 FILMSORT* Brand Aperture & Camera Cards and DUPLICARD* Brand Copy Cards — Product of 3M Company, St. Paul, Minn.