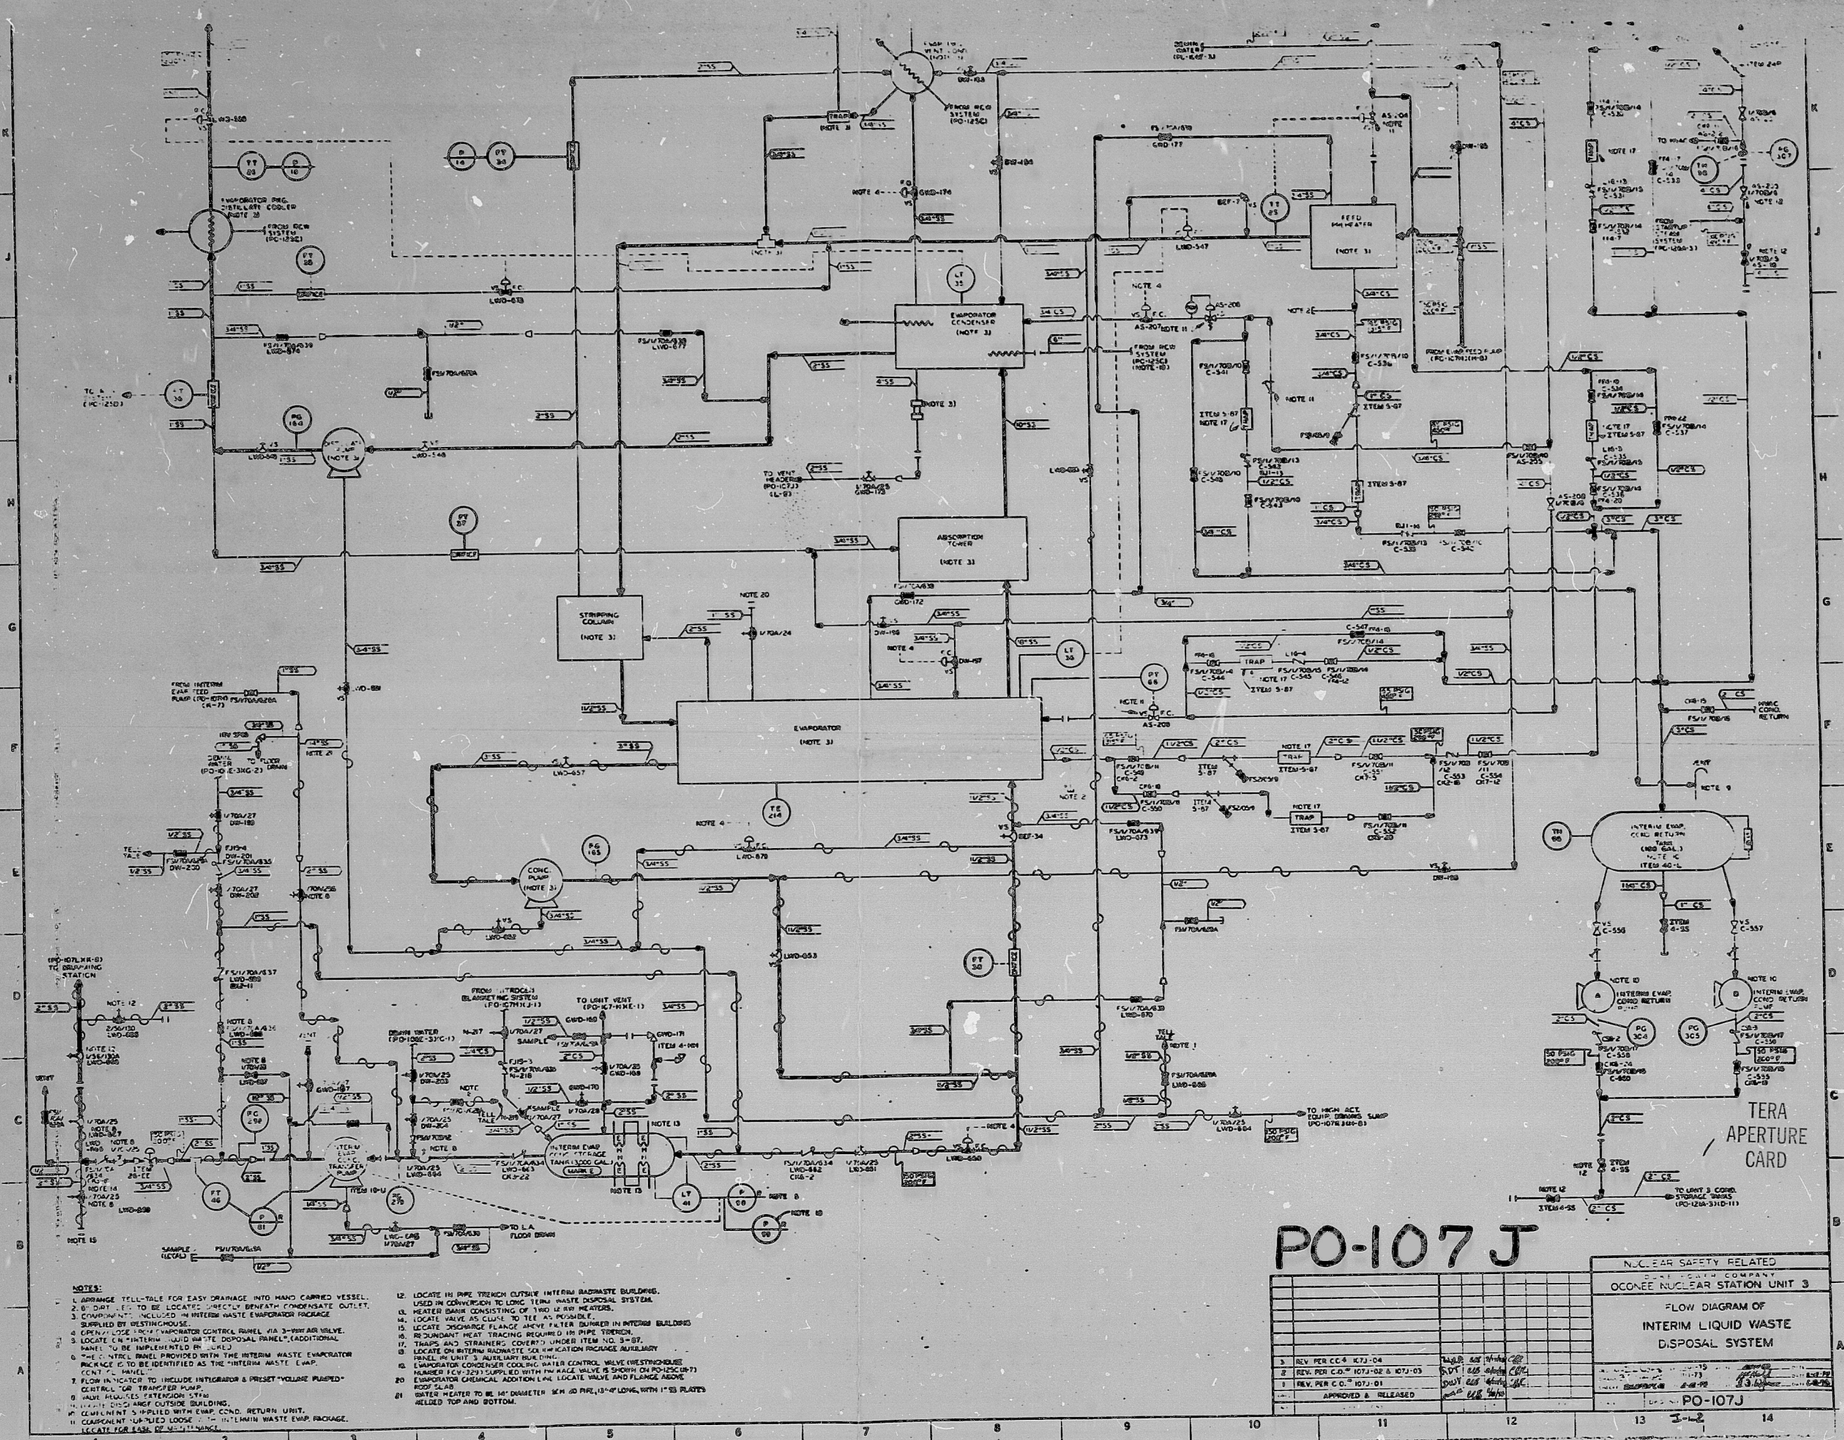

NOTES:

1. ARRANGE TELL-TALE FOR EASY DRAINAGE INTO HAND CARRIED VESSEL.
2. DRAIN LINE TO BE LOCATED DIRECTLY BENEATH CONDENSATE OUTLET.
3. EQUIPMENT INCLUDED IN INTERIM WASTE EVAPORATOR PACKAGE SUPPLIED BY WESTINGHOUSE.
4. OPEN/CLOSE ON EVAPORATOR CONTROL PANEL VIA 3-WAY AIR VALVE.
5. LOCATE ON "INTERIM LIQUID WASTE DISPOSAL PANEL" (ADDITIONAL PANEL TO BE IMPLEMENTED BY OTHERS).
6. THE CONTROL PANEL PROVIDED WITH THE INTERIM WASTE EVAPORATOR PACKAGE IS TO BE IDENTIFIED AS THE "INTERIM WASTE EVAP. CONT. PANEL".
7. FLOW INDICATOR TO INCLUDE INTEGRATOR & PRESET "VOLUME PUMPED" CONTROL FOR TRANSFER PUMP.
8. HOSE REQUIRES EXTENSION SYSTEM TO CONVEY DISCHARGE OUTSIDE BUILDING.
9. EQUIPMENT SUPPLIED WITH EVAP. COND. RETURN UNIT.
10. EQUIPMENT SUPPLIED LOOSE FOR INTERIM WASTE EVAP. PACKAGE. LOCATE FOR EASE OF INSTALLATION.
12. LOCATE IN PIPE TRENCH OUTSIDE INTERIM RADWASTE BUILDINGS. USED IN CONVERSION TO LONG TERM WASTE DISPOSAL SYSTEM.
13. HEATER BANK CONSISTING OF TWO 12 KW HEATERS.
14. LOCATE VALVE AS CLOSE TO TEE AS POSSIBLE.
15. LOCATE DISCHARGE FLANGE AWAY FILTER BUNKER IN INTERIM BUILDING
16. REDUNDANT HEAT TRACING REQUIRED IN PIPE TRENCH.
17. TRAPS AND STRAINERS COVERED UNDER ITEM NO. 3-87.
18. LOCATE ON INTERIM RADWASTE SOLIDIFICATION PACKAGE AUXILIARY PANEL IN UNIT 3 AUXILIARY BUILDING.
19. EVAPORATOR CONDENSER COOLING WATER CONTROL VALVE (WESTINGHOUSE NUMBER FCV-329) SUPPLIED WITH FM RAGE VALVE IS SHOWN ON PO-125C (B-7)
20. EVAPORATOR CHEMICAL ADDITION LINE LOCATE VALVE AND FLANGE ABOVE FLOOR SLAB.
21. WATER HEATER TO BE 14" DIAMETER SCH 40 PIPE, (3'-9" LONG, WITH 1" SS PLATES WELDED TOP AND BOTTOM.

8001080 806 B

8601080806

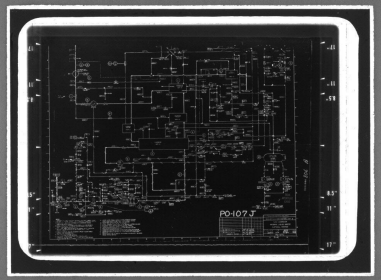

MMM 5824 — FILMSORT* Brand Aperture & Camera Cards and DUPLICARD* Brand Copy Cards — Product of 3M Company, St. Paul, Minn.