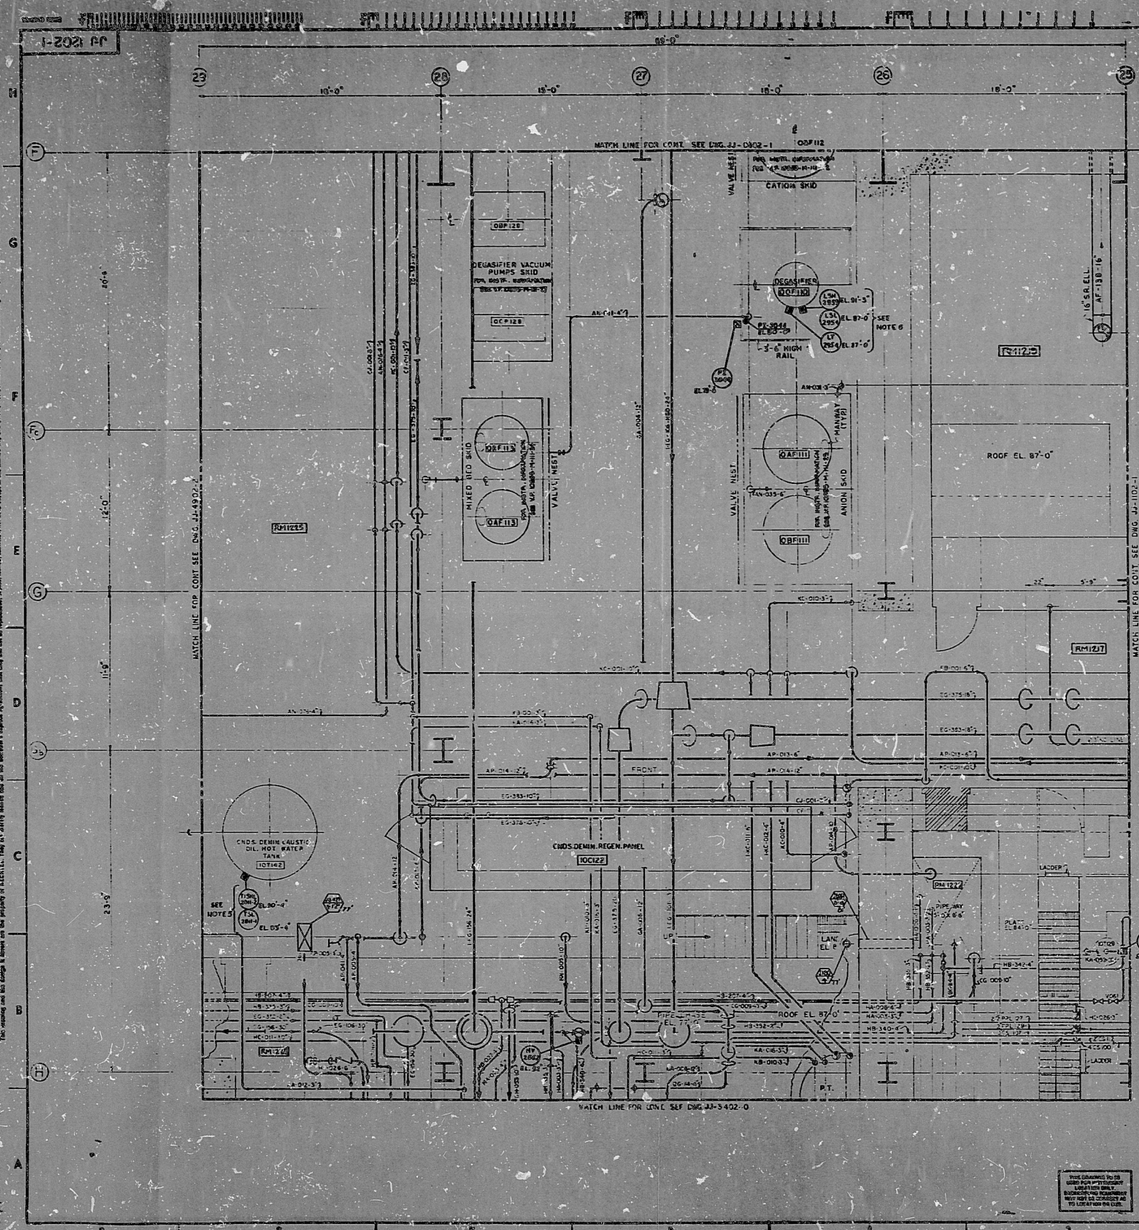

P&ID REFERENCE DRAWING:

M-18-0 SHT.1
M-16-1 SHT.1 & SHT.2
M-14-1 SHT.1

PIPING: P-1202-1; P-1211-1; P-1212-1

VENDOR:

10T128-M112-62
10T142-M112-164
00F110-M111-17
0BF112-M111-22
0AF111, 0BF111 M111-23
0AF113, 0BF113 M111-24
0BF128, 0CF128 M111-27

NOTES:

1. FOR GENERAL NOTES AND LEGEND SEE DRAWING J-J0001
2. FOR J PENETRATION SEE DRAWING J-J0002
3. ALL INSTRUMENTS ON 2" AND UNDER FIELD RUN PIPING WILL NOT APPEAR ON THE LOCATION DRAWING, AND WILL READ FIELD IN THE INSTRUMENT INDEX IN THE EQUIPMENT COLUMN
4. FOR THE EXACT LOCATION OF THE PRIMARY POINT REFER TO THE ENGINEERING AND/OR FIELD ISOMETRIC DRAWINGS.
5. FOR THE EXACT LOCATIONS OF TISHL-2812 (TSL-2914) ON THE VESSEL 10T142, SEE VENDOR DWG. M112-164.
6. FOR THE EXACT LOCATIONS OF LSH-2959, LSL-2954 (LT-2954 ON THE VESSEL 00F110, SEE VENDOR DWG. M111-17.
7. FOR THE EXACT LOCATION OF LSH-2835 ON THE VESSEL 10T128, SEE VENDOR DWG. M112-62.

RACK/PANEL INDEX	
PANEL/RACK	DWG NO
10C122	M-1-84 SHTS 1,2,3,4,5

1	1/96	GENERAL REVISION	
0	11/95	ISSUED FOR CONSTRUCTION	

BECHTEL
SAN FRANCISCO

PUBLIC SERVICE ELECTRIC AND GAS COMPANY
HOPE CREEK GENERATING STATION
NOS. 1 & 2 UNITS

INSTRUMENT LOCATION DRAWING
TURBINE BLDG. AREA 12
PLAN AT EL. 77'-0"

CODE NO. 10000 | DRAWING NO. J-J1202-1 | REV. 1

PROJECTION CARD

RIDS

8808040075

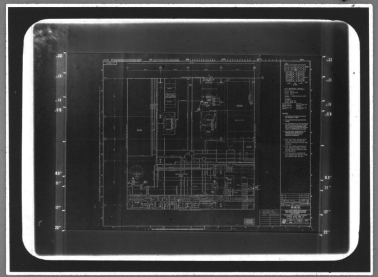

MMM 5824 — FILMSORT® Brand Aperture & Camera Cards and DUPLICARD® Brand Copy Cards — Product of 3M Company, St. Paul, Minn.