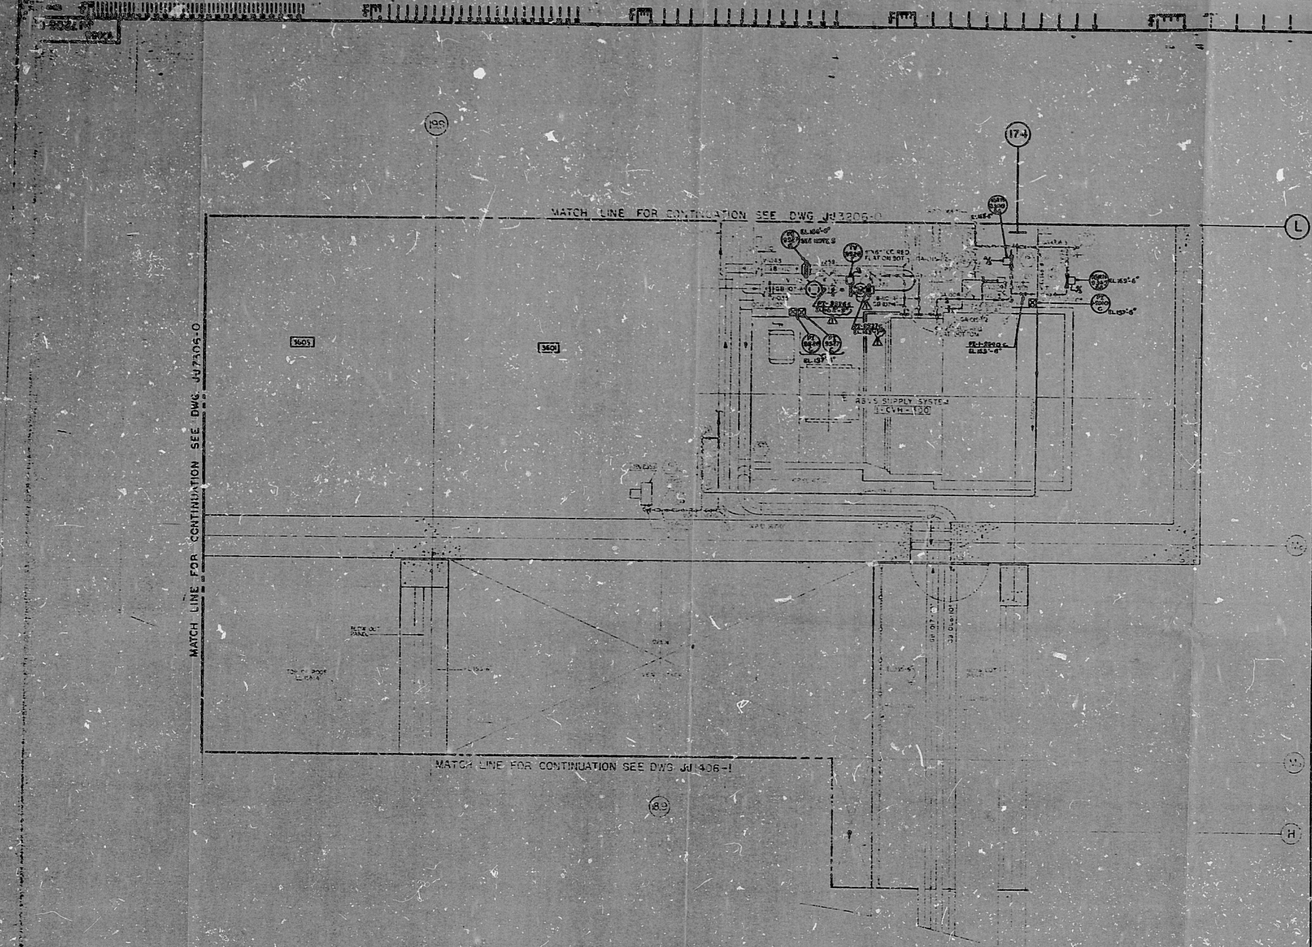

SIZE E

REFERENCE DRAWINGS

P&ID:
M87-1 SHT.2; M96-0, SHT.2 & 3

PIPING:
P-7206-0
P-7211-0

NOTES:

1. FOR GENERAL NOTES AND LEGEND SEE DRAWING J-X001

3. ALL INSTRUMENTS ON 2" AND UNDER FIELD RUN PIPING WILL NOT APPEAR ON THE LOCATION DRAWING, AND WILL READ FIELD IN THE INSTRUMENT INDEX IN THE EQUIPMENT COLUMN

4. FOR THE EXACT LOCATION OF THE PRIMARY POINT REFER TO THE ENGINEERING AND/OR FIELD ISOMETRIC DRAWINGS.

5. FE-2527C DOESN'T HAVE FLIT IS CONSIDERED AS A PORTABLE TESTING INSTRUMENT SEE NOTE 4 ON P&ID M87-1, SHT.2 FOR MORE INFORMATION.

P.R.C
APERTURE
CARD

REV.	DATE	REVISED AS NOTED; DESIGN PHASE CHANGES OF CORP.	S.A.	CPK			
0	7/80	ISSUED FOR CONSTRUCTION	S.S.	JJC	DE		

BECHTEL
SAN FRANCISCO

PUBLIC SERVICE ELECTRIC AND GAS COMPANY
HOPE CREEK GENERATING STATION

INSTRUMENT LOCATION DRAWING
AUX. BLDG. AREA-72
PLAN AT EL. 153'-0"

JOB NO.	DRAWING NO.	REV.
16955	JJ7206-0	1

POOR ORIGINAL

RIDS

8308040684

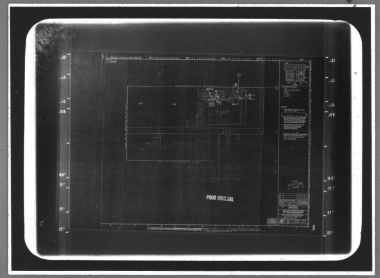

MMM 5824 — FILMSORT® Brand Aperture & Camera Cards and DUPLICARD® Brand Copy Cards — Product of 3M Company, St. Paul, Minn.