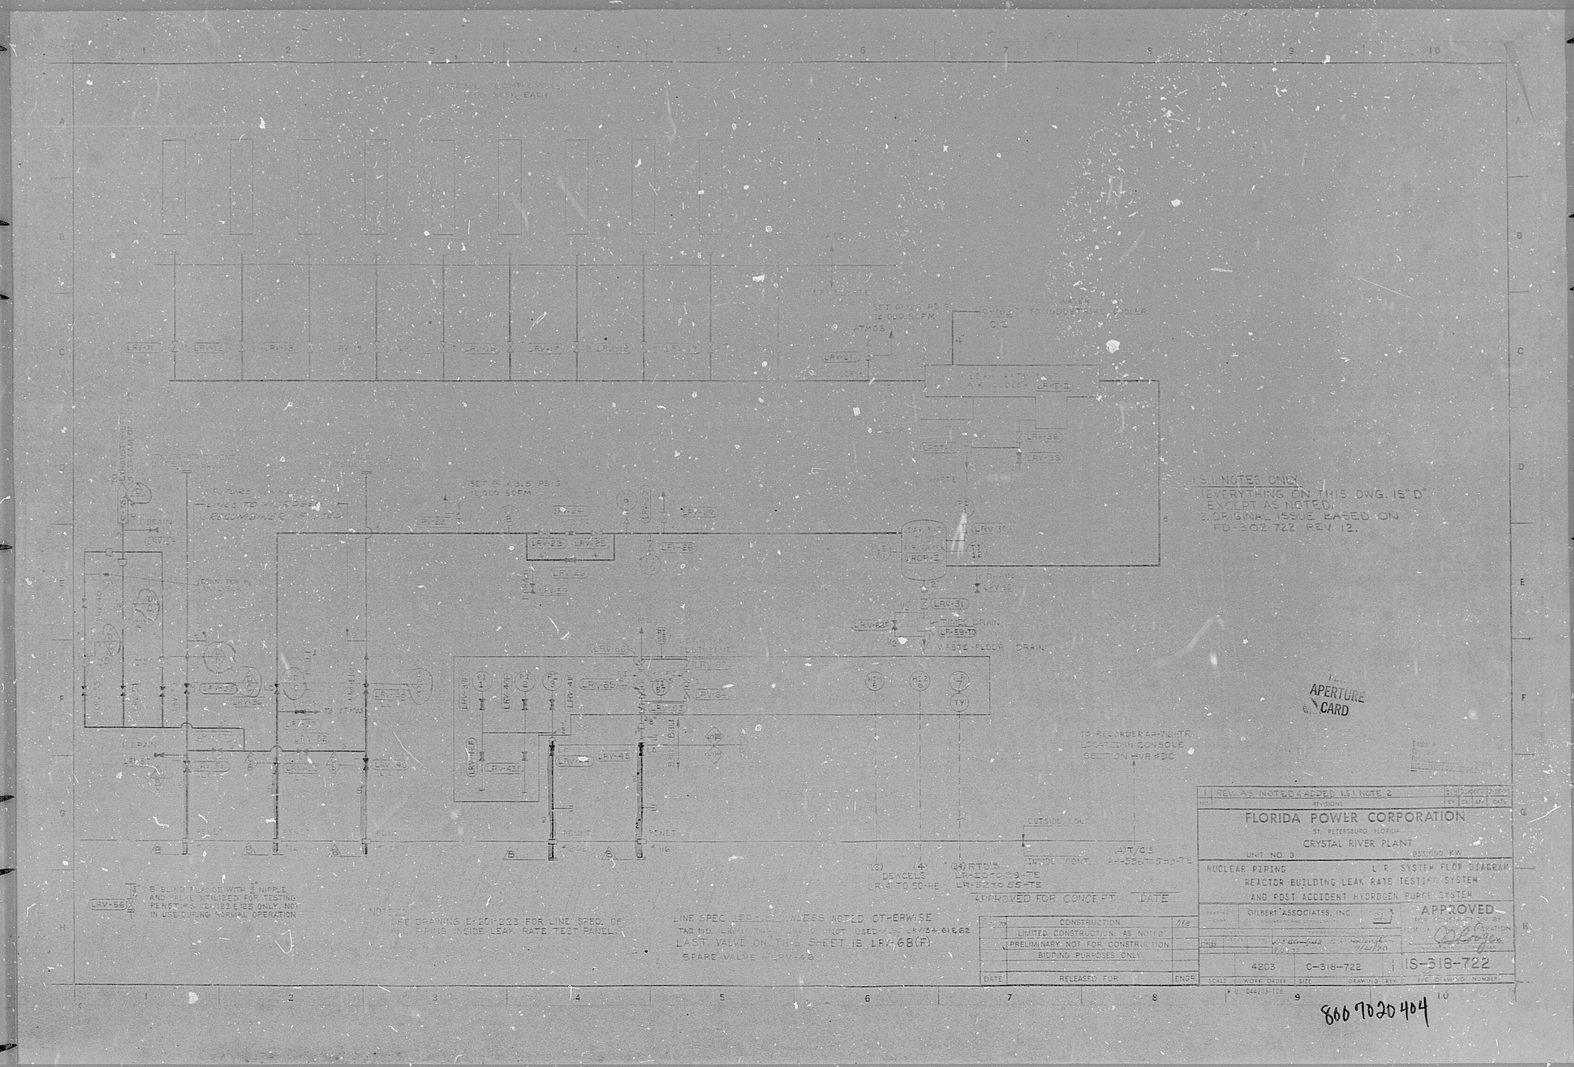
NOTES ONLY
EVERYTHING ON THIS DWG. IS "D" EXCEPT AS NOTED.
ORIGINAL ISSUE BASED ON FD-502-722 REV 12.
APERTURE CARD
REV. AS NOTED; ADDED LSI NOTE 2
FLORIDA POWER CORPORATION
ST. PETERSBURG, FLORIDA
CRYSTAL RIVER PLANT
UNIT NO. 3
NUCLEAR PIPING
L.R. SYSTEM FLOW DIAGRAM
REACTOR BUILDING LEAK RATE TESTING SYSTEM
AND POST ACCIDENT HYDROGEN PURGE SYSTEM
GILBERT ASSOCIATES, INC.
APPROVED
4203
C-318-722
IS-318-722
APPROVED FOR CONCEPT
DATE
CONSTRUCTION
LIMITED CONSTRUCTION AS NOTED
PRELIMINARY NOT FOR CONSTRUCTION
BIDDING PURPOSES ONLY
RELEASED FOR
LAST VALVE ON THIS SHEET IS LRV-68(F)
SPARE VALVE LRV-6
8.5"
11"
17"
22"

8607020404

PDR

8007020404

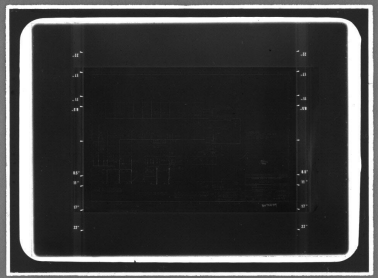

MMM 5824 — FILMSORT® Brand Aperture & Camera Cards and DUPLICARD® Brand Copy Cards — Product of 3M Company, St. Paul, Minn.