This drawing and the design it covers are the property of BECHTEL. They are merely loaned and on the borrower's express agreement that they will not be reproduced, copied, loaned, exhibited, or used except in the private use permitted by any written consent given by the lender to the borrower.

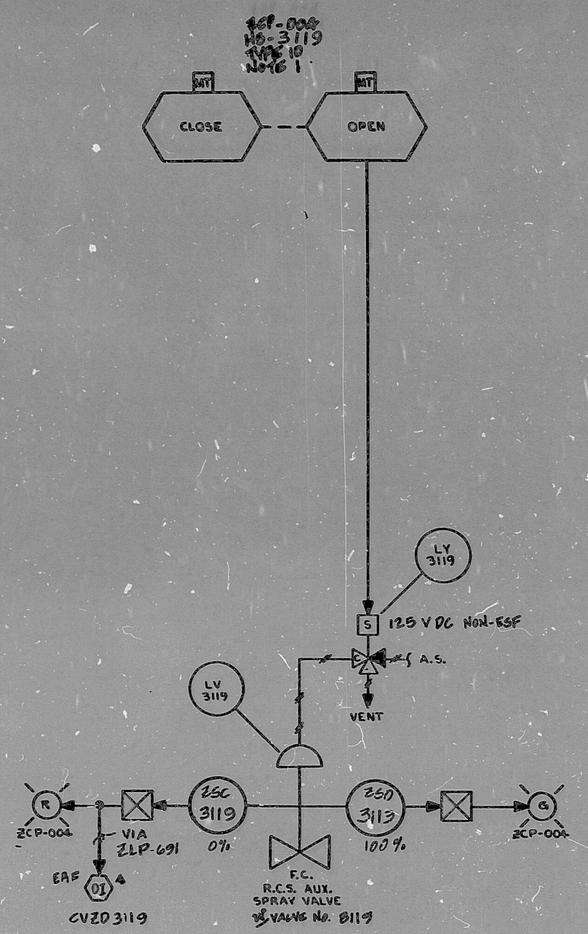

REFERENCE DWGS:

P&ID: 9F03005
LOGIC SYMBOLS: 9-Z-A0418 AND 9-Z-A0421
ELECT. DWG: 9-E-CV33-01
ELECT DWG: 271C333 SH. 348

NOTES:

1. FOR SWITCH TYPES SEE DWG. 9-Z-A0421.

GENERAL NOTE:

THIS DWG REPRESENTS FUNCTIONAL REQUIREMENTS ONLY.

SI APERTURE CARD

3+4 | VCJ | 7/1/88
REV | HL&P | DATE
14926001

THIS DWG SUPERSEDES B&R DWG 4A-17-1-Z-31664 SH. 12 REV. C

NO	REVISION	DFT	CKR	GL	EGS	PEM	DATE
4	ISSUED FOR UNITIZATION	CM	JB	NA	RDK	PEM	7-9-88
	SUP GR-17-9-Z-42447	–	–	–	–	–	–
3	SUPDAY GR-17-9-Z-42447 Sh 2	CM	JB	NA	RDK	EGS	7-9-88
NA 2	ISSUED FOR APPROVAL DESIGN POINT FREEZE	CM	[illegible]	[illegible]	[illegible]	[illegible]	8-6-84
1	ADDED TAG NO.	[illegible]	[illegible]	[illegible]	[illegible]	[illegible]	10-1-83
0	ISSUED FOR CONSTRUCTION	[illegible]	[illegible]	[illegible]	[illegible]	[illegible]	7-8-83

CHIEF ENGR. A.P. Caine

BECHTEL ENERGY CORPORATION
HOUSTON, TEXAS

HOUSTON LIGHTING & POWER CO.
SOUTH TEXAS PROJECT

RCS AUXILIARY SPRAY VALVE
LOGIC: DIAGRAM
SYSTEM : CV

SCALE	JOB NO.	DRAWING NO.	F.V.
NONE	14926	GR-17-9-Z-42447	4

I certify that the image contained on this frame was made in the normal and regular course of business on the date stated below and that it is an accurate reproduction of the document submitted to micrographics.
Date 7-13-88
Operator Becky Wind Supervisor Leah R. Oliver

8908010083

PDR RIDS

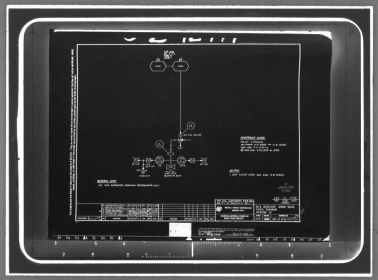

MMM 5924 FILMSORT® Broad Aperture 8 Camera Cards and DUPLICARD® Broad Copy Cards — Product of 3M — St. Paul, Minn.