This drawing and the design it covers are the property of BECHTEL. They are merely loaned and on the borrower's express agreement that they will not be reproduced, copied, loaned, exhibited, or used except in the limited way and private use permitted by any written consent given by the lender to the borrower."

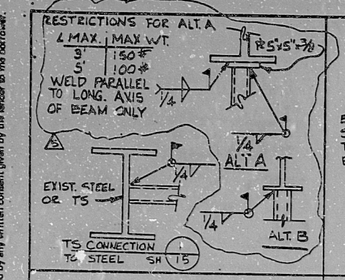

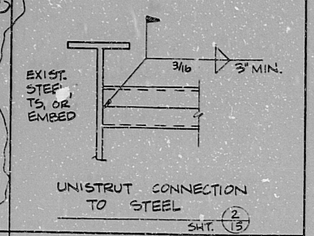

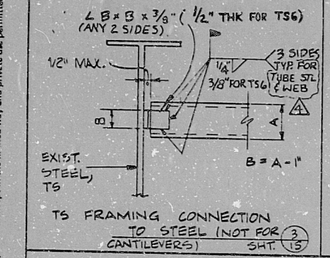

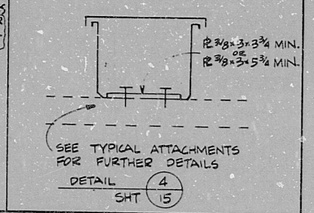

TYPICAL DETAILS

NOTES:

1. THESE DETAILS MAY BE USED IN ANY CONDITION UNLESS NOTED ON THE TYPE DWG.

No.	DATE	REVISIONS	BY	CHK'D	GROUP LEAD	GROUP SUPV.	PROJ. ENGR.	CHIEF ENGR.
3	5-9-79	INCORP DCN #210	MJR	[illegible]	RLH	[illegible]	[illegible]	
2	9/26/78	INCORP FCN E-3995	[illegible]	[illegible]	[illegible]	[illegible]	[illegible]	
1	8/16/78	ISSUED FOR CONST.	KBM	[illegible]	[illegible]	[illegible]	[illegible]	

SCALE N.T.S. | DESIGNED B.C. McCONNEL | DRAWN J. HOFFENSPERGER

ORIGIN | BECHTEL | MIDLAND PLANT UNITS 1 & 2 CONSUMERS POWER CO. SEISMIC WIREWAY SUPPORTS NOTES, SYMBOLS, DETAILS

JOB No. 7220 | DRAWING No. E-39 (Q) SH. 15 | REV. 5

APERTURE CARD

"I certify that the image contained on this frame was made in the normal and regular course of business, on the date stated below and that it is an accurate reproduction of the document submitted to the contractor for filming, by Bechtel Power Corporation.

12/5/82 DATE | Merrill CAMERA OPERATOR | CONTRACTOR'S SUP'VR. OR MANAGER

16X

RIDS

8203090126

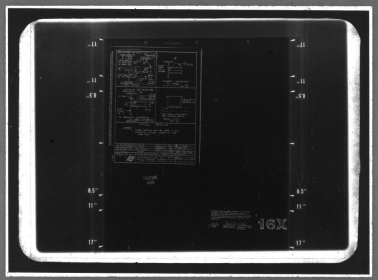

MMM 5824 — FILMSORT® Brand Aperture & Camera Cards and DUPLICARD® Brand Copy Cards — Product of 3M Company, St. Paul, Minn.