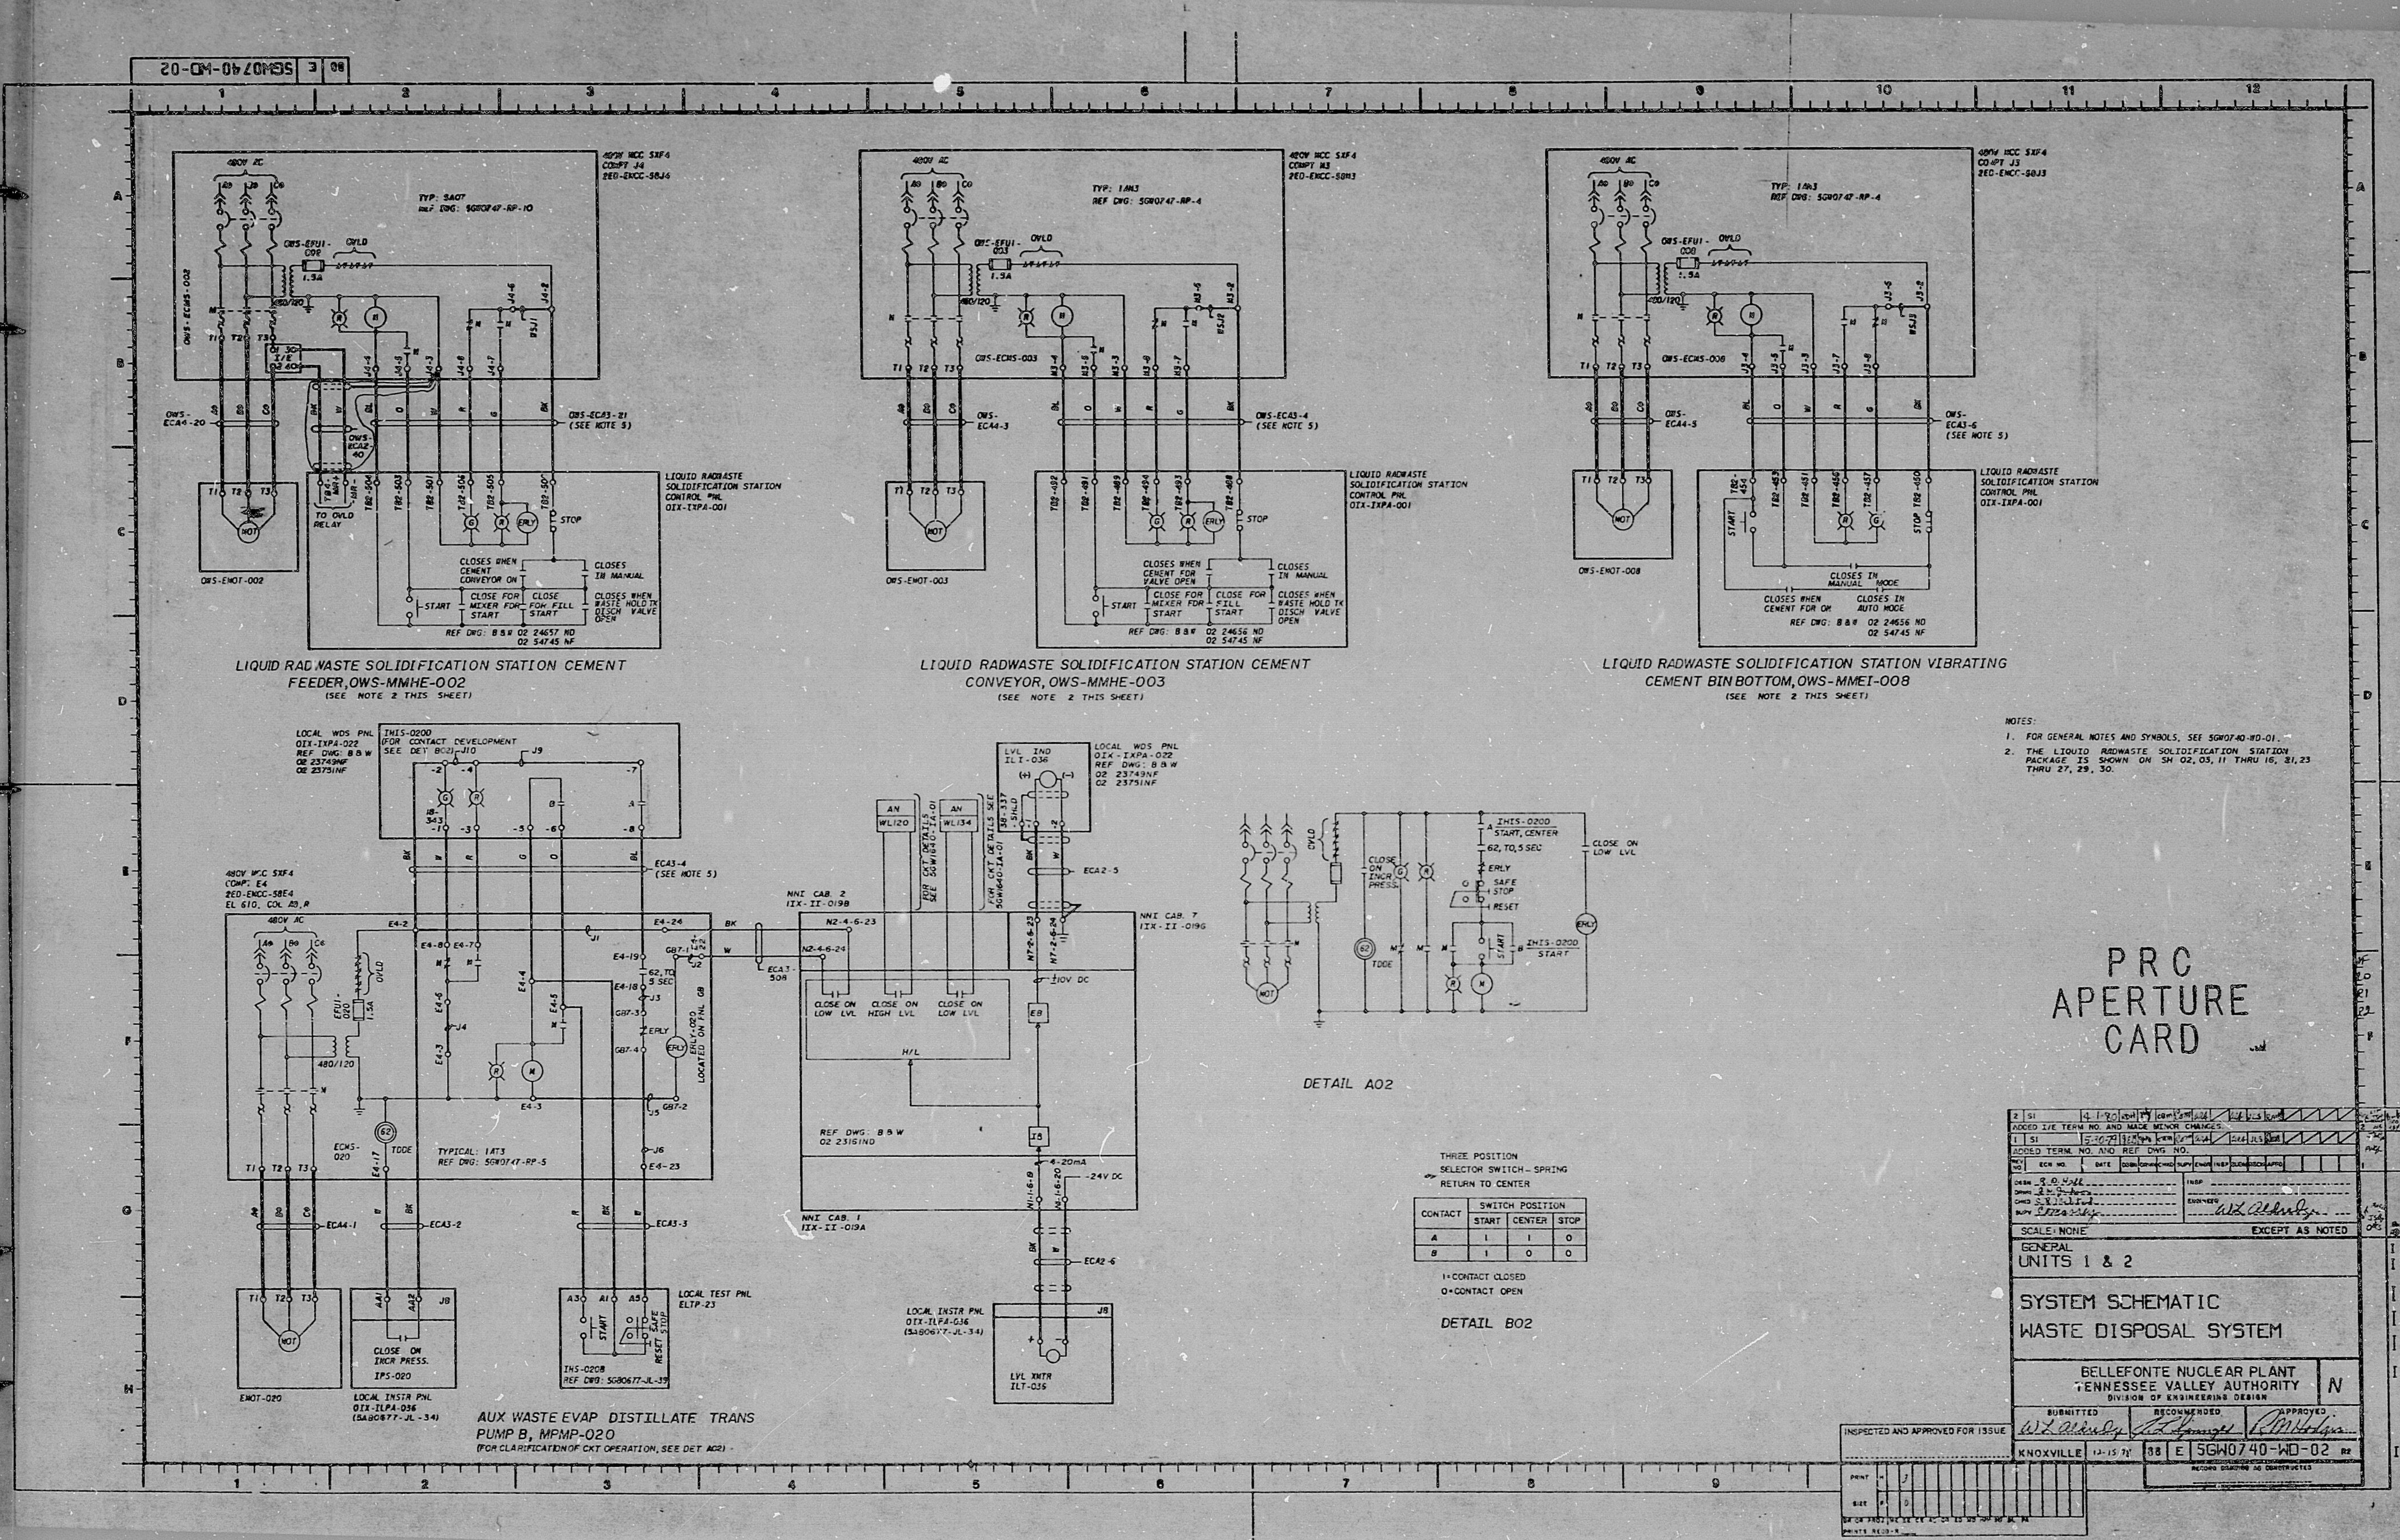
5GW0740-WD-02
LIQUID RADWASTE SOLIDIFICATION STATION CEMENT FEEDER, OWS-MMHE-002
(SEE NOTE 2 THIS SHEET)
LIQUID RADWASTE SOLIDIFICATION STATION CEMENT CONVEYOR, OWS-MMHE-003
(SEE NOTE 2 THIS SHEET)
LIQUID RADWASTE SOLIDIFICATION STATION VIBRATING CEMENT BIN BOTTOM, OWS-MMEI-008
(SEE NOTE 2 THIS SHEET)
AUX WASTE EVAP DISTILLATE TRANS PUMP B, MFMP-020
DETAIL A02
DETAIL B02
PRC APERTURE CARD
2 SI 4-1-80 ADDED I/E TERM NO. AND MADE MINOR CHANGES
1 SI 5-30-79 ADDED TERM. NO. AND REF DWG NO.
SCALE: NONE EXCEPT AS NOTED
GENERAL
UNITS 1 & 2
SYSTEM SCHEMATIC
WASTE DISPOSAL SYSTEM
BELLEFONTE NUCLEAR PLANT
TENNESSEE VALLEY AUTHORITY
DIVISION OF ENGINEERING DESIGN
SUBMITTED
RECOMMENDED
APPROVED
KNOXVILLE 12-15-78 38 E 5GW0740-WD-02 R2

RIDS

8204070343

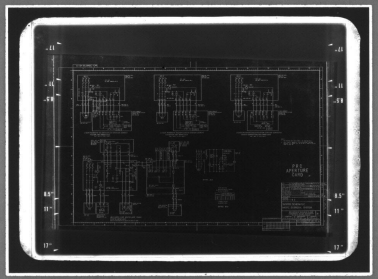

M*M 5824 — FILMSORT® Brand Aperture & Camera Cards and DUPLICARD® Brand Copy Cards — Product of 3M Company, St. Paul, Minn.