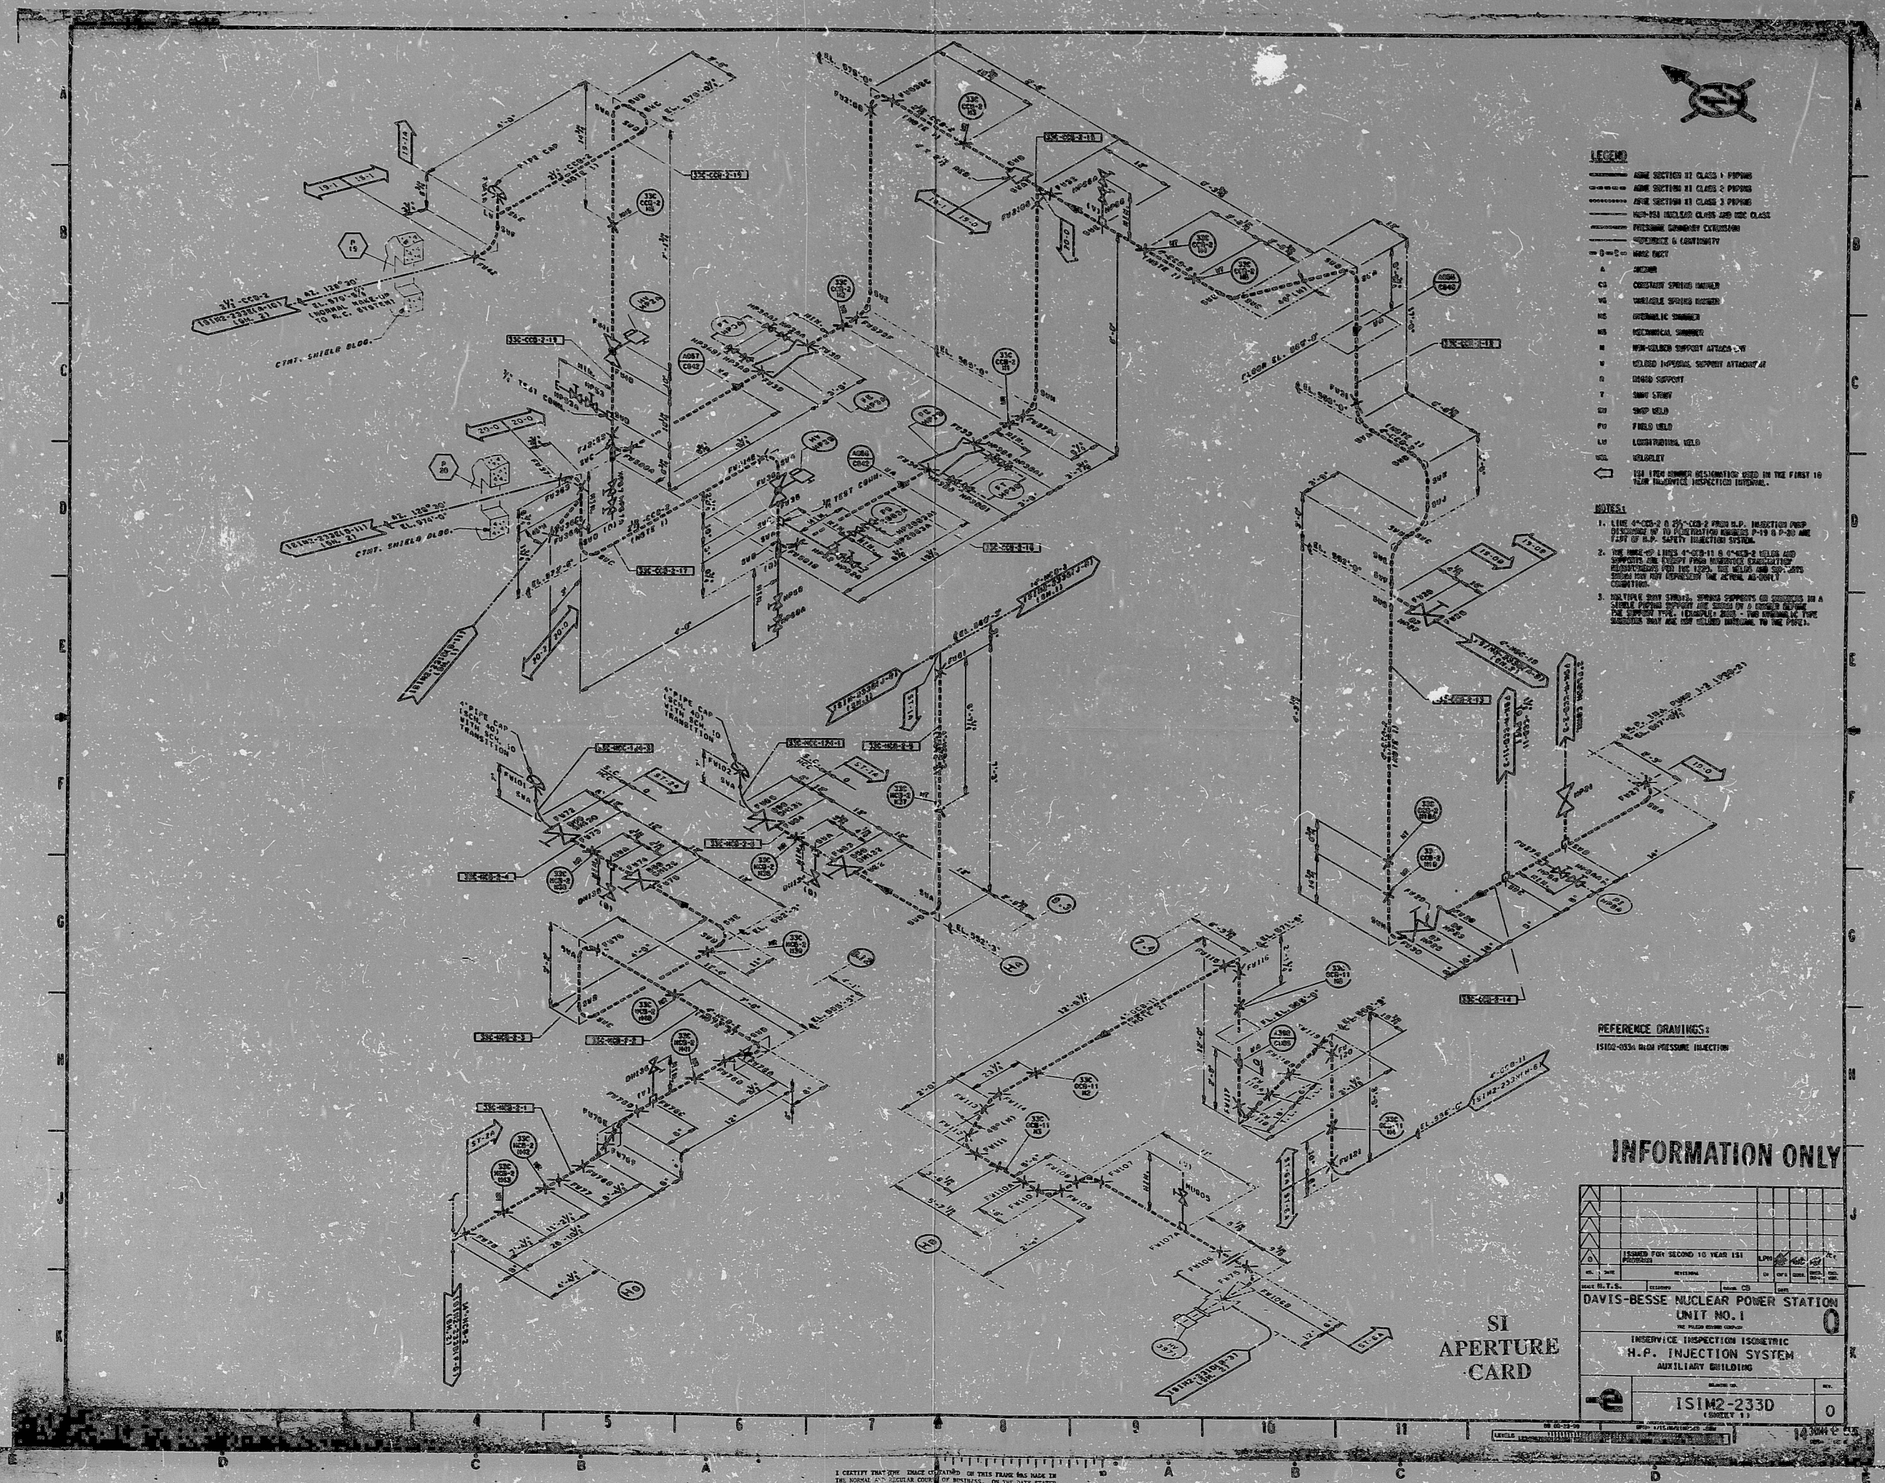
LEGEND
ASME SECTION XI CLASS 1 PIPING
ASME SECTION XI CLASS 2 PIPING
ASME SECTION XI CLASS 3 PIPING
NON-ISI NUCLEAR CLASS AND NDC CLASS
PRESSURE BOUNDARY EXTENSION
REFERENCE & CONTINUITY
NONE BUCT
A ANCHOR
CS CONSTANT SPRING HANGER
VS VARIABLE SPRING HANGER
HS HYDRAULIC SNUBBER
MS MECHANICAL SNUBBER
N NON-WELDED SUPPORT ATTACHMENT
W WELDED IMPERIAL SUPPORT ATTACHMENT
R RIGID SUPPORT
T SWAY STRUT
SW SWAP WELD
FW FIELD WELD
LW LONGITUDINAL WELD
WOL WELDOLET
ISI ITEM NUMBER DESIGNATION USED IN THE FIRST 10 YEAR INSERVICE INSPECTION INTERVAL.
NOTES:
1. LINE 4"-CCB-2 & 2½"-CCB-2 FROM H.P. INJECTION PUMP DISCHARGE UP TO PENETRATION NUMBERS P-19 & P-20 ARE PART OF H.P. SAFETY INJECTION SYSTEM.
2. THE MAKE-UP LINES 4"-CCB-11 & 4"-CCB-2 WELDS AND SUPPORTS ARE EXCEPT FROM INSERVICE EXAMINATION REQUIREMENTS PER IWC 1220. THE WELDS AND SUPPORTS SHOWN MAY NOT REPRESENT THE ACTUAL AS-BUILT CONDITION.
3. MULTIPLE SWAY STRUTS, SPRING SUPPORTS OR SNUBBERS IN A SINGLE PIPING SUPPORT ARE SHOWN BY A NUMBER BEFORE THE SUPPORT TYPE. (EXAMPLE: 2HS - TWO HYDRAULIC TYPE SNUBBERS THAT ARE NOT WELDED INTEGRAL TO THE PIPE).
REFERENCE DRAWINGS:
ISIO2-033A H-CW PRESSURE INJECTION
INFORMATION ONLY
ISSUED FOR SECOND 10 YEAR ISI PROGRAM
DAVIS-BESSE NUCLEAR POWER STATION
UNIT NO. 1
0
INSERVICE INSPECTION ISOMETRIC
H.P. INJECTION SYSTEM
AUXILIARY BUILDING
ISIM2-233D
(SHEET 1)
0
SI
APERTURE
CARD

9103130231

PDR RIDS

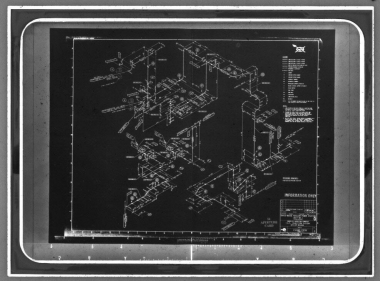

MMM 5824 — FULMSORT® Brand Aperture B Camera Cards and DUPLICARD® Brand Copy Cards — Product of 3M — St. Paul, Minn.