ES-148

S&L ECAD FILE: QUAM1S.10 SHEET 130 OF

UNIT 1

SERVICE / EQUIP. NUMBER \ FIRE ZONE	1.1.1.1	11.1.3	11.2.1	11.2.2	11.2.3	11.2.4	1.1.1.2	1.1.1.3	1.1.1.4	1.1.1.5	1.2.1	6.1	7.0	8.2.1	11.1.1	8.2.3	8.2.4	8.2.6	8.2.7	8.2.8	8.2.9	8.2.10	9.0
NOTES: AUTO BLOWDOWN PART 1 NOTE 26								15050				13927						13927	13927				
																		15050	15050				
								13934										13934	13934				
NOTES: AUTO BLOWDOWN PART 2 CKT. "A" NOTE 27												13927						13927	13927				
												15056											
												12952											
								13934										13934	13934				
NOTES: AUTO BLOWDOWN PART 2 CKT. "B" NOTE 28								13916				12952					13916	13916	13916				
												15056											

UNIT 2

SERVICE / EQUIP. NUMBER \ FIRE ZONE	1.1.2.1	11.1.4	11.3.1	11.3.2	11.3.3	11.3.4	1.1.2.2	1.1.2.3	1.1.2.4	1.1.2.5	1.2.2	6.2	7.0	8.2.1	11.1.2	8.2.2	8.2.5	8.2.6	8.2.7	8.2.8	8.2.9	8.2.10	9.0

UNIT 1 & 2

SERVICE / EQUIP. NUMBER \ FIRE ZONE	2.0	3.0	6.3	8.1	9.0	11.4	CABLE TYPE	CABLE NUMBER	REMARKS (SEE SHEET 1)
NOTES: AUTO BLOWDOWN PART 1 NOTE 26		13927	13927				P	13927	125V DC TB DISTR.PNL.BUS 1A
		15050	15050				C	15050	
	15054	15054	15054				C	15054	
			12669				C	12669	
		13934	13934				C	13934	
NOTES: AUTO BLOWDOWN PART 2 CKT. "A" NOTE 27		13927	13927				PR	13927	125V DC TP DISTR.PNL.BUS 1A
		15056	15056				PM	15056	125V DC TB DISTR.PNL.RES.BUS 2B
		12952	12952				PM	12952	125V DC TB DISTR.PNL.RES.BUS 2B
			15053				C	15053	
	13920	13920	13920				C	13920	
		13934	13934				C	13934	
			12669				C	12669	
NOTES: AUTO BLOWDOWN PART 2 CKT. "B" NOTE 28		12952	12952				P	12952	125V DC TB DISTR.PNL.RES.BUS 1B
			13916				C	13916	
			10738				C	10738	
			10222				P	10222	
		15056	15056				C	15056	

PRC APERTURE CARD

NUCLEAR SAFETY RELATED
EQUIPMENT IS SHOWN ON THIS DRAWING

DRAWING RELEASE RECORD

REV.	DATE REL'D.	PREPARED	REVIEWED	APPROVED	PURPOSE	FILM

DRAWING RELEASE RECORD

REV.	DATE REL'D.	PREPARED	REVIEWED	APPROVED	PURPOSE	FILM
0	2-5-82				FOR INFORMATION	
1	3-8-82				HOT SHUTDOWN CABLES HIGHLIGHTED	

SCALE: NONE
PROJECT NUMBER: 5570

NOTES 26-28
ROUTING OF ASSOCIATED CIRCUITS BY FIRE ZONE
QUAD CITIES NUCLEAR POWER STATION
UNIT 1
COMMONWEALTH EDISON CO.
CHICAGO, ILLINOIS

SARGENT & LUNDY ENGINEERS CHICAGO

DRAWING NO. ES-148 REV.

SHEET 130 OF

RIDS

8205030281

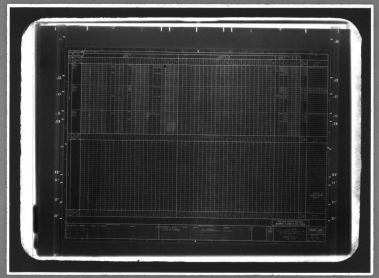

MMM 5824 FILMSORT® Brand Aperture & Camera Cards and DUPLICARD® Brand Copy Cards — Product of 3M Company, St. Paul, Minn.