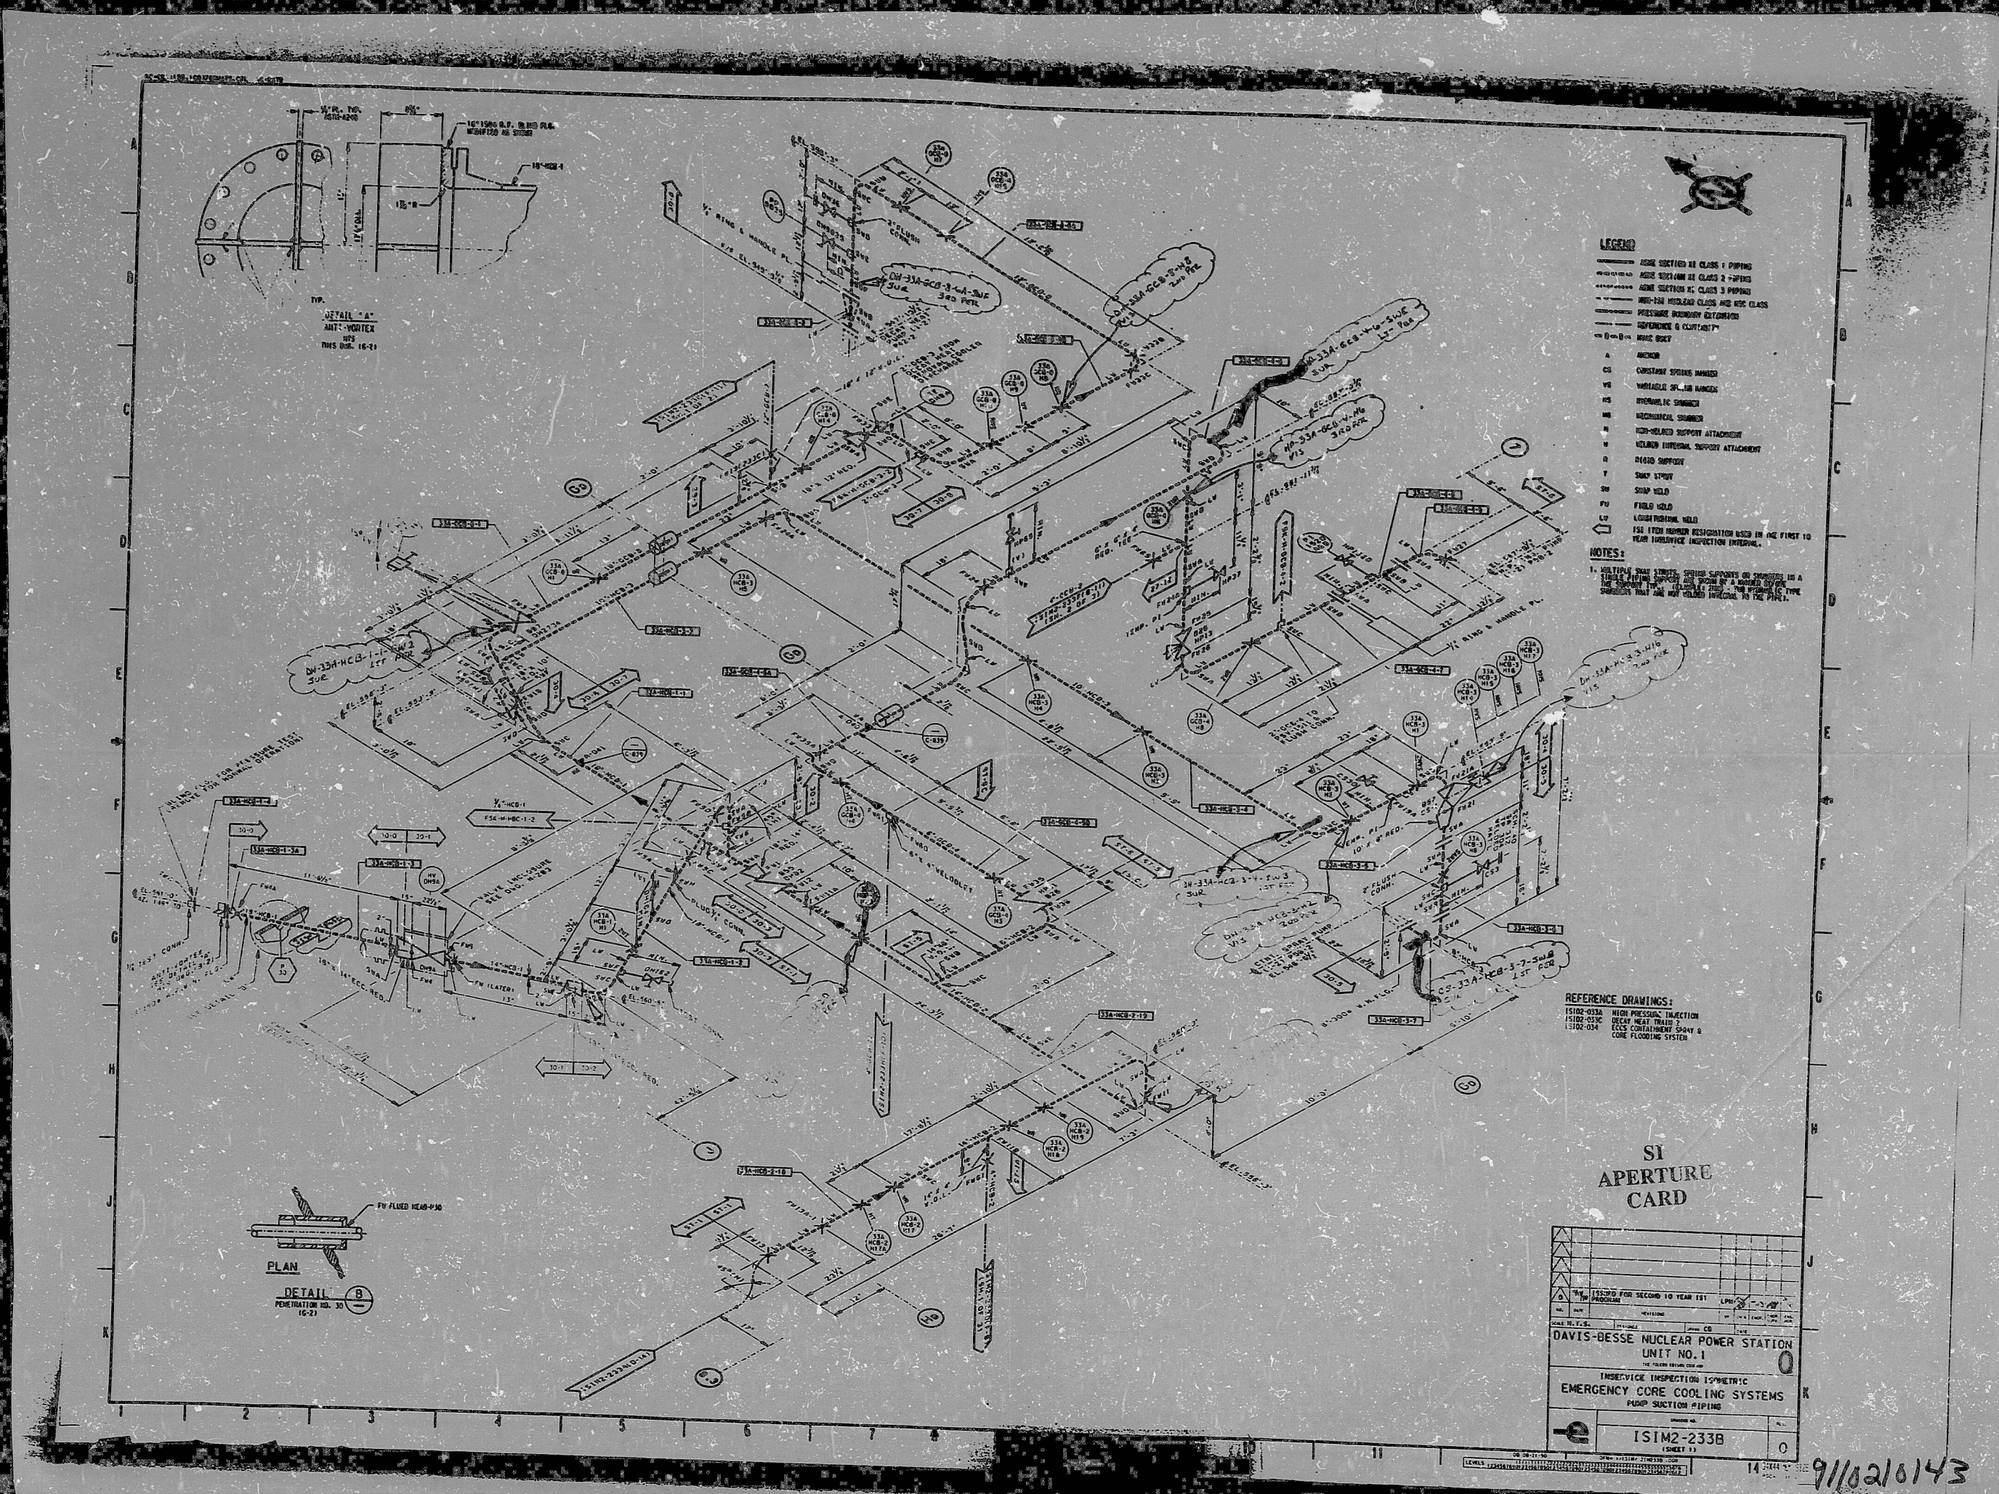

LEGEND
NOTES:
REFERENCE DRAWINGS:
ISI02-033A HIGH PRESSURE INJECTION
ISI02-033C DECAY HEAT TRAIN 2
ISI02-034 ECCS CONTAINMENT SPRAY & CORE FLOODING SYSTEM
DETAIL "A"
ANTI-VORTEX
PLAN
DETAIL B
PENETRATION NO. 30
SI APERTURE CARD
ISSUED FOR SECOND 10 YEAR ISI PROGRAM
DAVIS-BESSE NUCLEAR POWER STATION
UNIT NO. 1
INSERVICE INSPECTION ISOMETRIC
EMERGENCY CORE COOLING SYSTEMS
PUMP SUCTION PIPING
ISIM2-233B
(SHEET 1)
0

9110210143

PDR RIDS

9110210143

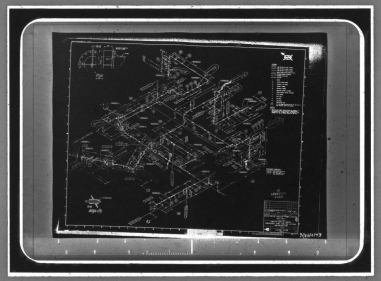

MMM 5824 · FILMSORT® & DUPLICARD® Cards 3M, St. Paul, MN