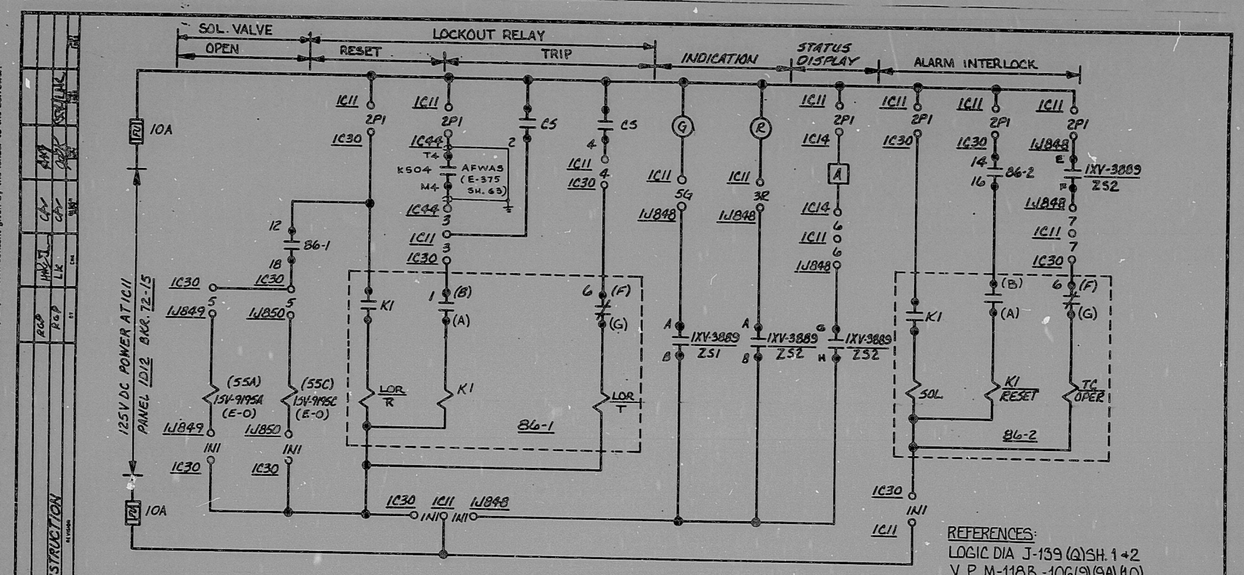

DEVICE TABLE

FU: FUSE (BUSS MIN. 10A)
86-1 & 86-2: LOCK OUT RELAY ELECTRIC RESET ELECTRO-SWITCH TYPE LOR-ER
AFWAS: AUX. FEEDWATER ACTUATION SIGNAL

NOTES
1. NUMBERS SHOWN IN PARANTHESES ARE VENDOR DESIGNATION.
2. SOL 1SV-9195A + 1SV-9195C ENERGIZE TO OPEN VALVE 1XV-3889

MAIN-AUX. FW. CROSS TIE ISOLATION VALVE 1XV-3889
SCHEME 1AFW142
S.U. DESIG. (1-ALA) 1

PRC APERTURE CARD

BECHTEL
ANN ARBOR, MICHIGAN

MIDLAND PLANT UNITS 1 & 2
CONSUMERS POWER COMPANY

SCHEMATIC DIAGRAM
AUX. FEED WATER SYSTEM VALVES

JOB No.	DRAWING No.	REV.
7220	E-158(Q) SH.43	1

REV	DATE	REMARKS
1	2-26-82	ADD. S.U. DESIG.
0	6-4-81	ISSUED FOR CONSTRUCTION

7220-115

This drawing and the design it covers are the property of BECHTEL. They are merely loaned and on the borrower's express agreement that they will not be reproduced, copied, loaned, exhibited, or used except in the limited way and private use permitted by any written consent given by the lender to the borrower.

16X

"I certify that the image contained on this frame was made in the normal and regular course of business, on the date stated below and that it is an accurate reproduction of the document submitted to the contractor for filming, by Bechtel Power Corporation.

3-10-82 P. Capelle J. Adams
DATE CAMERA OPERATOR CONTRACTOR'S SUP'VR. OR MANAGER

RIDS

8205130576

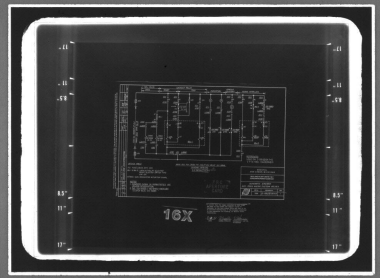

M·M 5824 — FILMSORT® Brand Aperture & Camera Cards and DUPLICARD® Brand Copy Cards — Product of 3M Company, St. Paul, Minn.