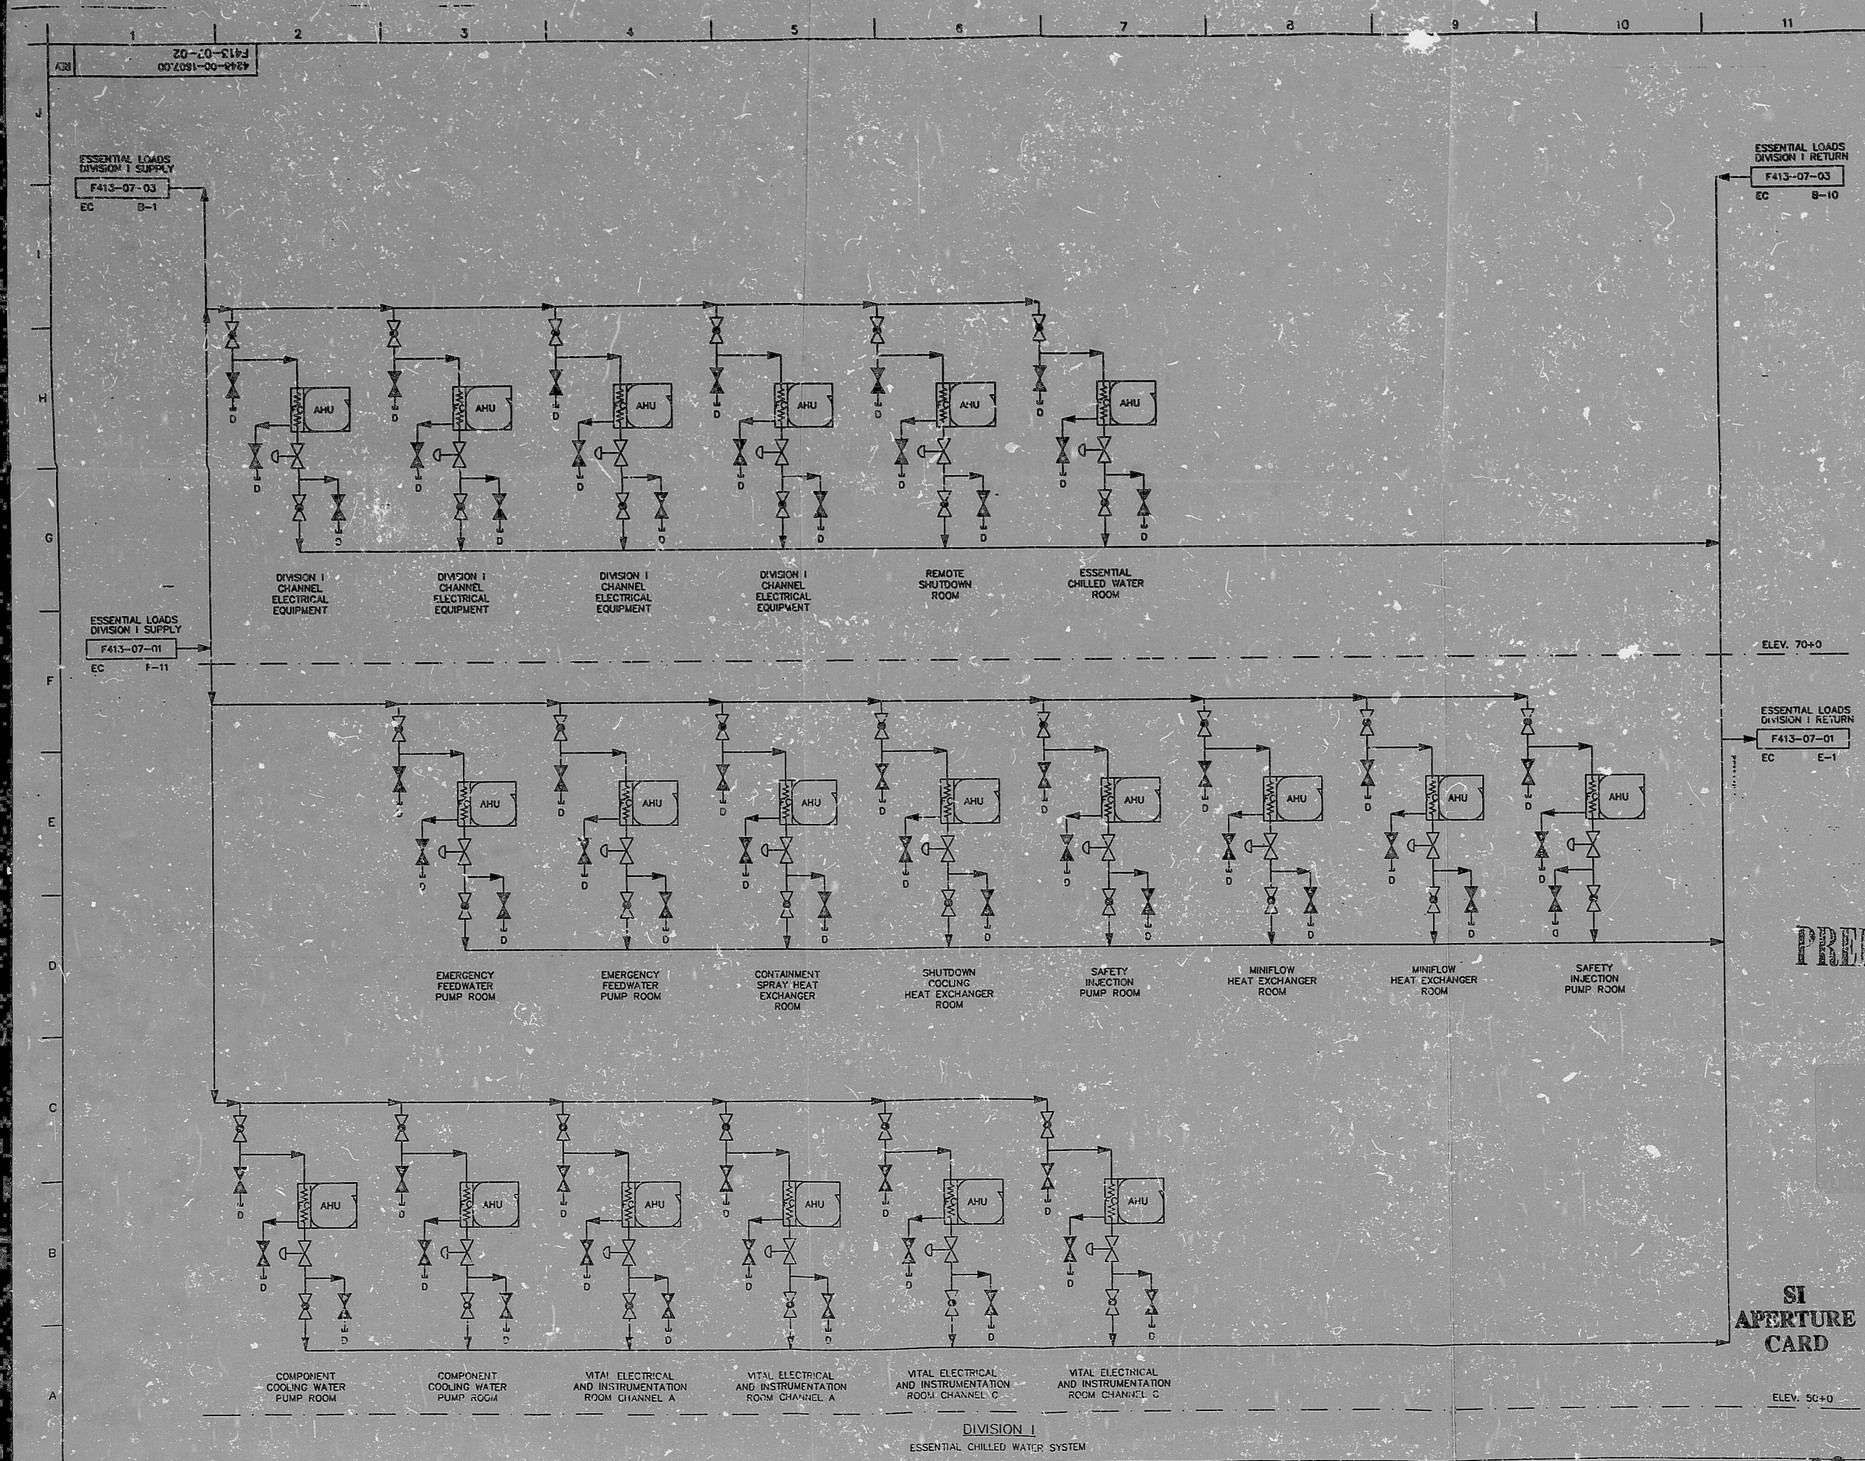

NOTES:

1. ENTIRE DRAWING IS SAFETY CLASS 3, EXCEPT PIPING DOWNSTREAM OF DRAIN ISOLATION VALVES IS SAFETY CLASS 4.

RAI 410.113

PRELIMINARY

SI APERTURE CARD

ABB COMBUSTION EN NUCLEAR POWER
COMBUSTION ENGINEERING, INC.

U.S. DEPARTMENT OF ENERGY
SYSTEM 80+ TM DESIGN CERTIFICATI

DRAWING TITLE
FLOW DIAGRAM CHILLED WATER SYSTEM

DRAWING NO. 4248-00-1607.00
F413-07-02

SCALE: NONE

9202060340

PDR RIDS

9202060340

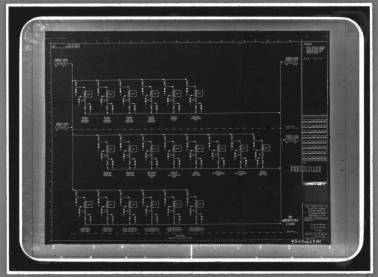

MMM 5824 FILMSORT® & DUPLICARD® Cards 3M, St. Paul, MN