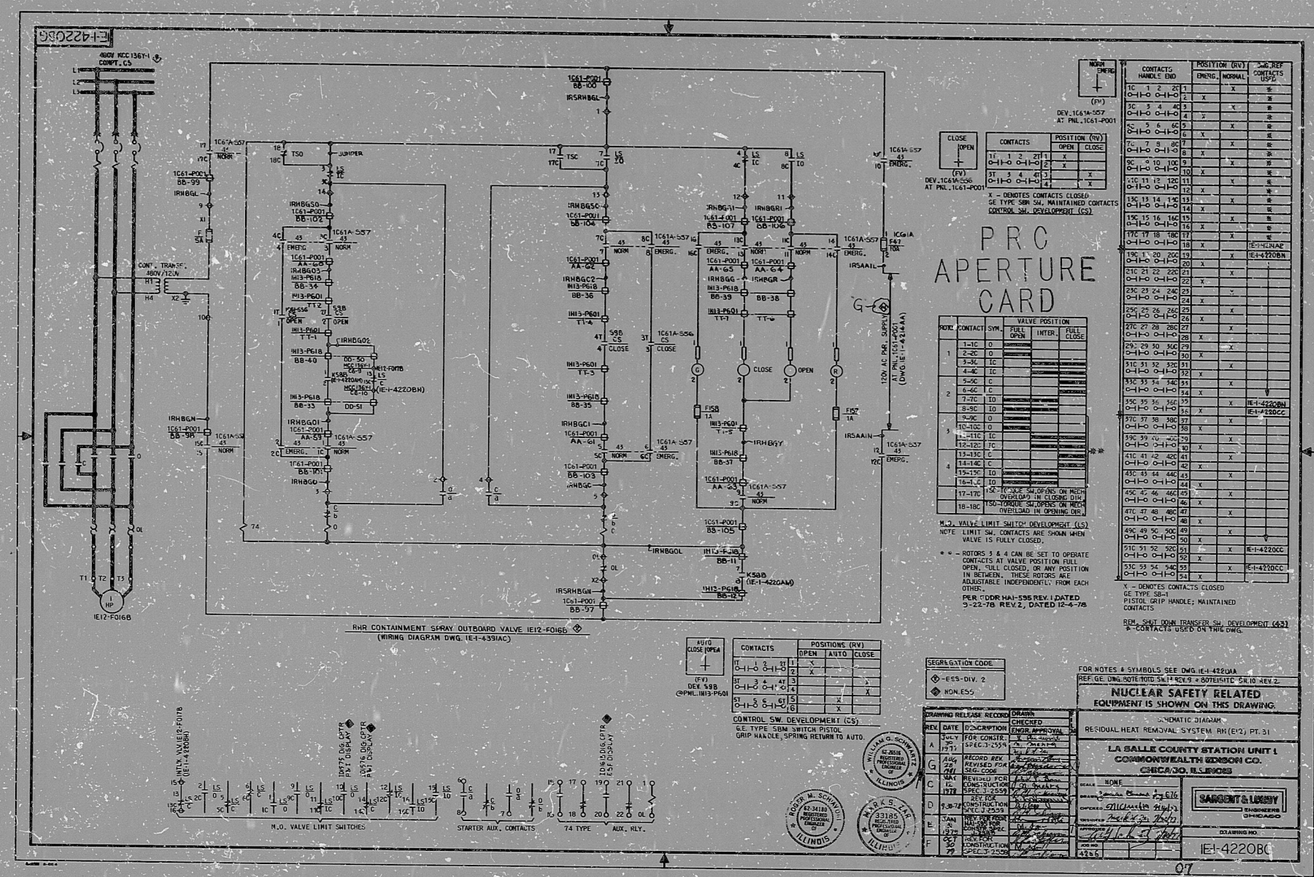
PRC
APERTURE
CARD
NUCLEAR SAFETY RELATED
EQUIPMENT IS SHOWN ON THIS DRAWING.
LA SALLE COUNTY STATION UNIT 1
COMMONWEALTH EDISON CO.
CHICAGO, ILLINOIS
SARGENT & LUNDY
ENGINEERS
CHICAGO
IE1-4220BC
RHR CONTAINMENT SPRAY OUTBOARD VALVE IE12-F016B
(WIRING DIAGRAM DWG. IE1-4334AC)
M.O. VALVE LIMIT SWITCHES
STARTER AUX. CONTACTS
74 TYPE
AUX. RLY.

RIDS

8308250519

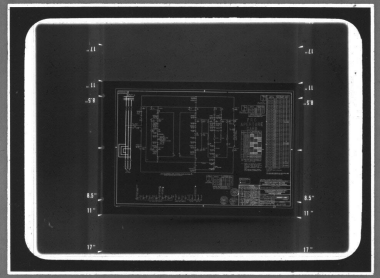

MMM 5824 — FILMSORT® Brand Aperture & Camera Cards and DUPLICARD® Brand Copy Cards — Product of 3M Company, St. Paul, Minn.