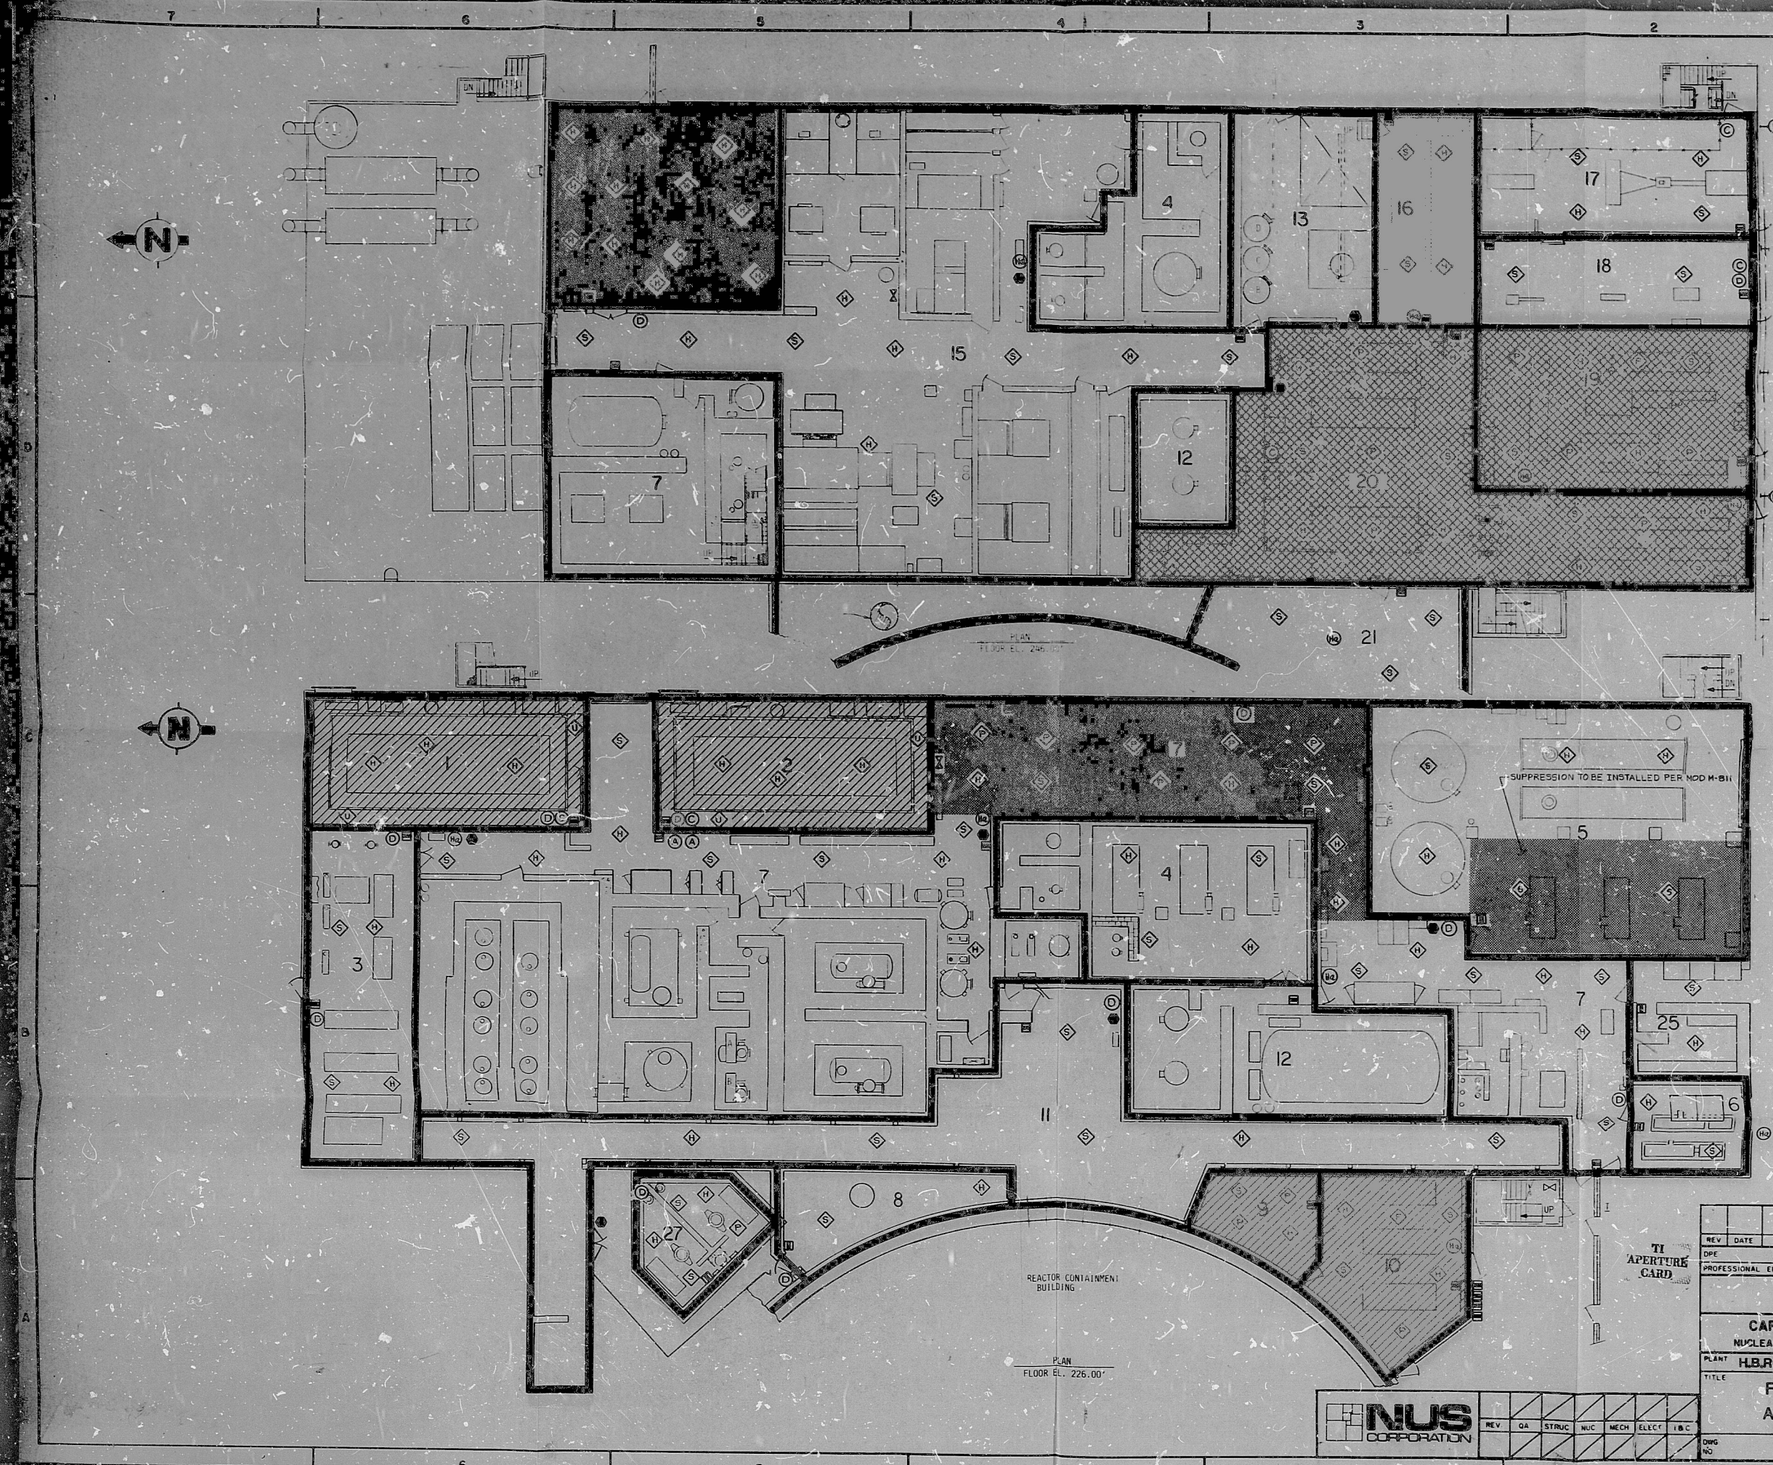

LEGEND

- INFRARED FLAME DETECTOR
- PHOTOELECTRIC SMOKE DETECTOR
- SMOKE DETECTOR
- MANUAL PULL STATION
- HEAT DETECTORS
- ULTRAVIOLET FLAME DETECTOR
- WATER EXTINGUISHER
- CO_2 FIRE EXTINGUISHER
- DRY CHEMICAL EXTINGUISHER
- DELUGE / PREACTION VALVE STATION
- HOSE STATION
- CO_2 AREA SUPPRESSION
- WATER SUPPRESSION
- HALON AREA SUPPRESSION
- HYDRANT
- HALON EXTINGUISHER
- AFFF FOAM EXTINGUISHER

8505150146

FIRE PROTECTION RELATED

REV	DATE	DESCRIPTION	DWN CK	RL DPE	DPPE	LE
DPE						
PROFESSIONAL ENGINEER			REG NO			

ISSUED FOR RECORD

CAROLINA POWER & LIGHT COMPANY
NUCLEAR PLANT ENGINEERING DEPARTMENT – RALEIGH, N.C.

PLANT H.B.ROBINSON-UNIT 2

TITLE
FIRE SUPPRESSION EQUIPMENT
AUXILIARY BUILDING LOCATION

NUS CORPORATION

REV	QA	STRUC	NUC	MECH	ELECT	I&C

DWG NO 7033-FS-1000 SCALE SHEET OF REV NO A

TI APERTURE CARD

PDR RIDS

8505150146

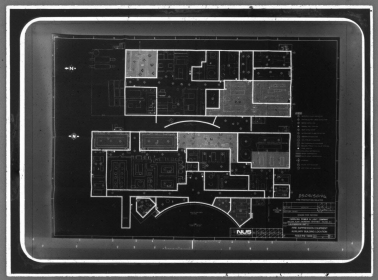

MVM 5824 — FILMSCRIT® Broad Aperture & Camera Cards and DUPLICARD® Broad Copy Cards — Product of 3M Company, St. Paul, Minn.