REV	4246-00-1607.00
P2	F410-01

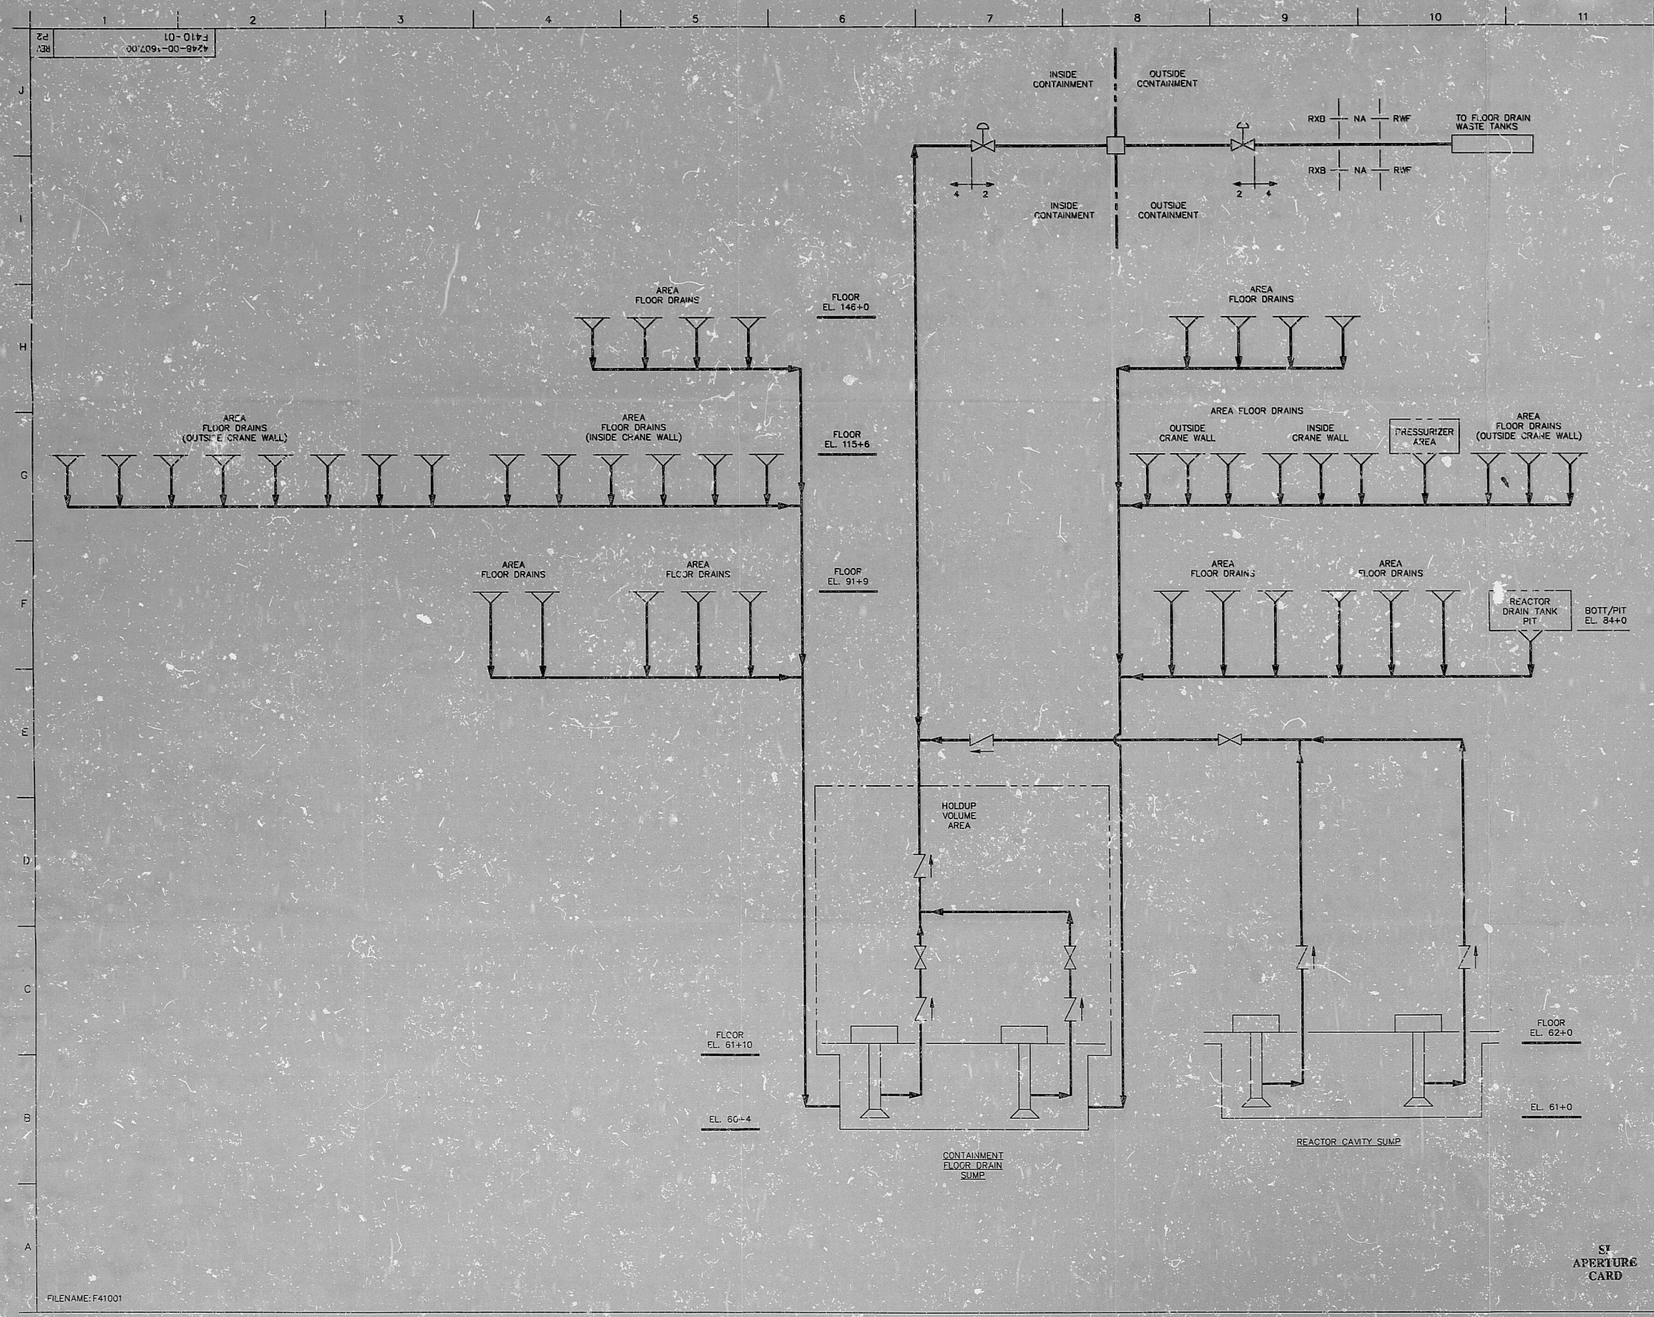

NOTES:

1. FOR GENERAL NOTES AND DRAWING LEGENDS SEE DWGS F400-02-01 & F400-02-02.
2. THE CONTAINMENT BUILDING FLOOR DRAIN SYSTEM IS SAFETY CLASS NNS, WITH THE EXCEPTION OF THE CONTAINMENT ISOLATION VALVES AND ASSOCIATED PIPING WHICH ARE SAFETY CLASS 1.

ABB COMBUSTION ENG. NUCLEAR POWER
COMBUSTION ENGINEERING, INC.

U.S. DEPARTMENT OF ENERGY
SYSTEM 80+™
DESIGN CERTIFICATION

DRAWING TITLE

FLOW DIAGRAM OF CONTAINMENT BUILDING FLOOR DRAIN SYSTEM

DRAWING NO. 4246-00-1607.00	REV
F410-01	P2

SCALE: NONE

FILENAME: F41001

SI APERTURE CARD

9207110112

PDR RIDS

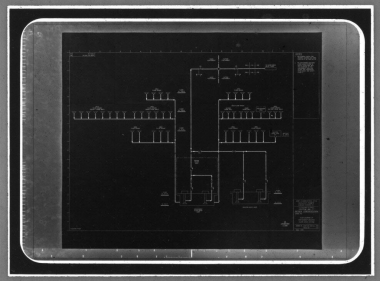

MMM 5824 FILMSORT® & DUPLICARD® Cards 3M St. Paul MN