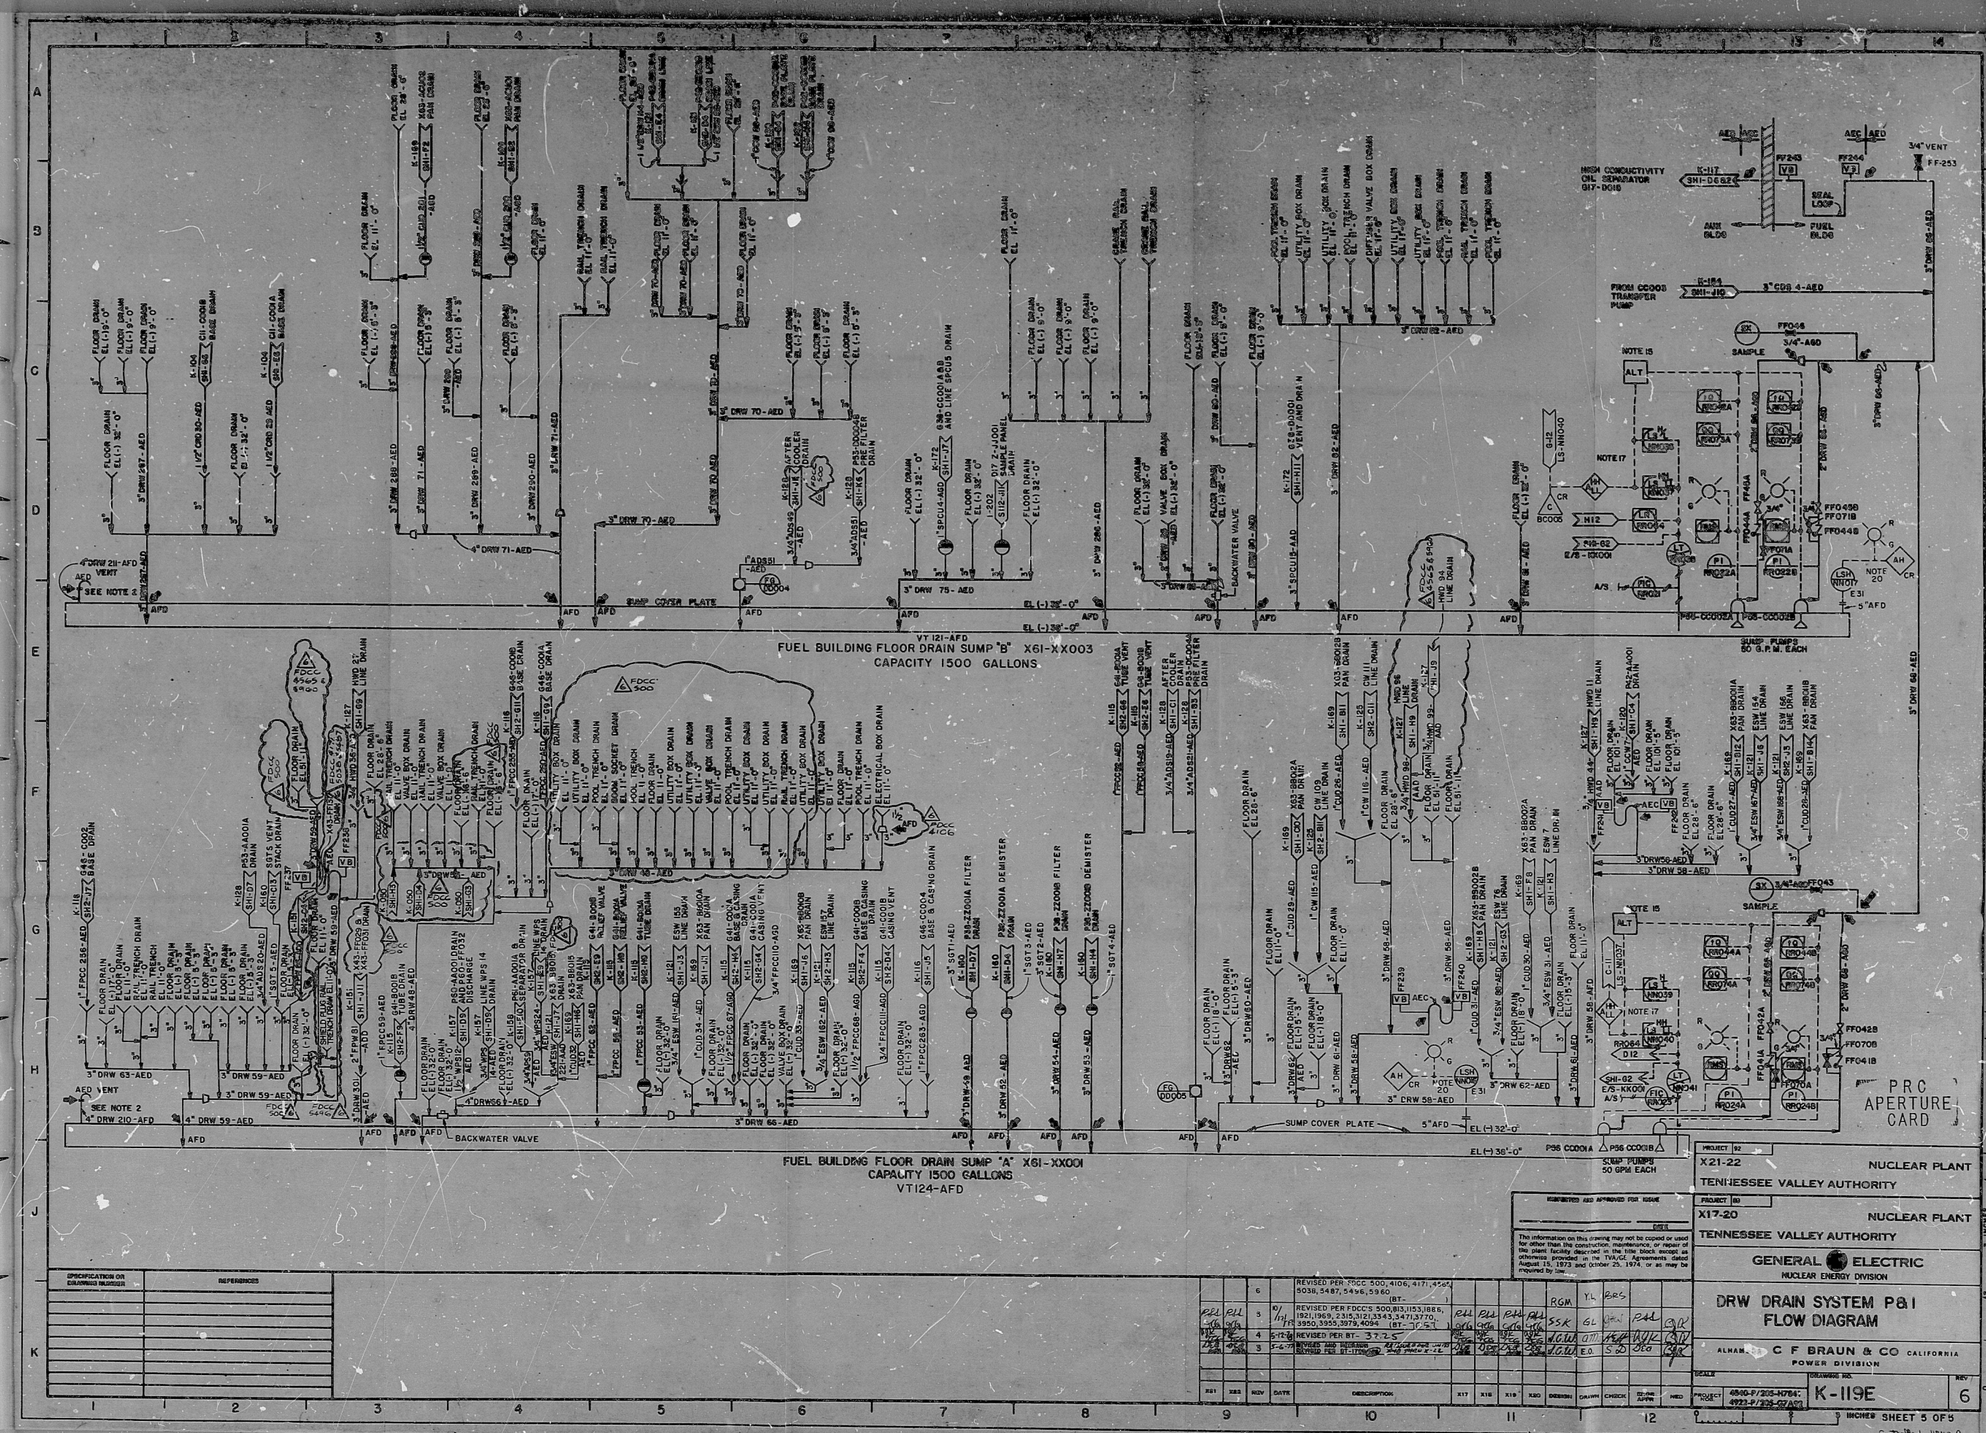
FUEL BUILDING FLOOR DRAIN SUMP "B" X61-XX003
CAPACITY 1500 GALLONS
VT121-AFD
FUEL BUILDING FLOOR DRAIN SUMP "A" X61-XX001
CAPACITY 1500 GALLONS
VT124-AFD
SUMP COVER PLATE
BACKWATER VALVE
SUMP PUMPS 50 G.P.M. EACH
PRC APERTURE CARD
X21-22
NUCLEAR PLANT
TENNESSEE VALLEY AUTHORITY
X17-20
NUCLEAR PLANT
TENNESSEE VALLEY AUTHORITY
GENERAL ELECTRIC
NUCLEAR ENERGY DIVISION
DRW DRAIN SYSTEM P&I
FLOW DIAGRAM
C F BRAUN & CO CALIFORNIA
POWER DIVISION
K-119E
6

ECCFB DDAPID

RIDS

8206180357

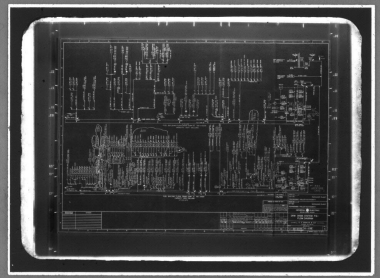

MMM 5824 FILMSORT® Brand Aperture & Camera Cards and DUPLICARD® Brand Copy Cards — Product of 3M Company, St. Paul, Minn.