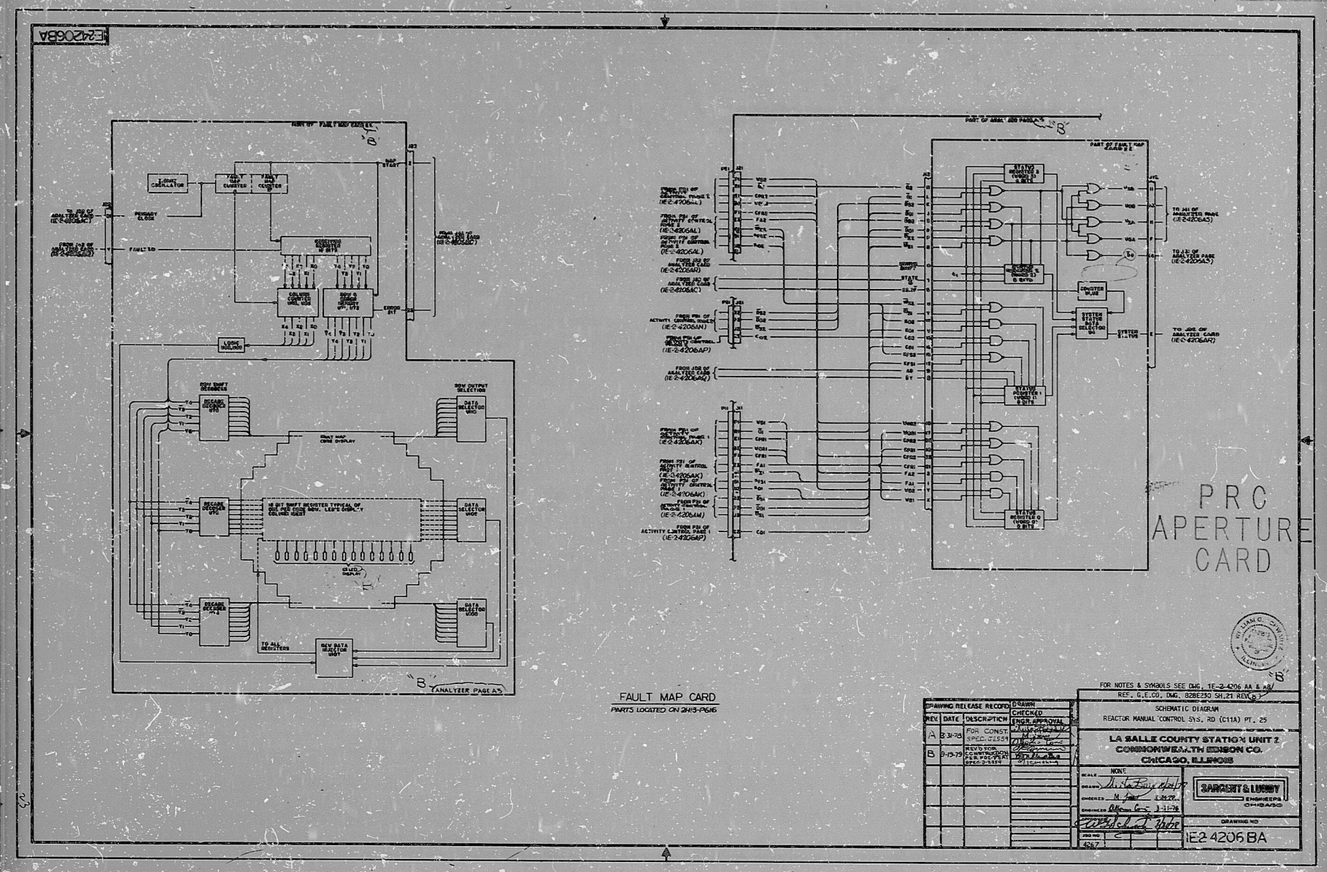
E4206BA
PART OF FAULT MAP CARD
PART OF ANALYZER PANEL
PART OF FAULT MAP
ZC-4 & 5
CLOCK OSCILLATOR
FAULT COUNTER
FAULT COUNTER
PRIMARY CLOCK
FAULT NO
COUNTER DATA SEL. VIA
DATA SELECTOR VIA
LOGIC DECODE
ROW SHIFT SEQUENCE
ROW OUTPUT SELECTION
DECODER VIA
DATA SELECTOR VIA
FAULT MAP CARD DISPLAY
DECODER VIA
DATA SELECTOR VIA
DECODER VIA
DATA SELECTOR VIA
FAULT DISPLAY
ROW DATA SELECTOR
ANALYZER PANEL
ANALYZER PANEL
ANALYZER PANEL

RIDS

8309310566

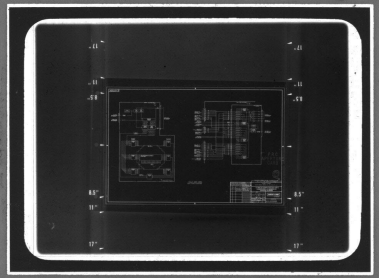

MMM 5824 — FILMSORT® Brand Aperture & Camera Cards and DUPLICARD® Brand Copy Cards — Product of 3M Company, St. Paul, Minn.