DUKE POWER COMPANY
CATAWBA NUCLEAR STATION UNITS 1&2
MAIN STEAM DOGHOUSE
GENERAL ARRANGEMENT ARCH
PLATFORM PLAN EL 622+0
PLATFORM PLAN EL 634+0
UNIT 1 INSIDE
CN REF 1200 16.2

PRC APERTURE CARD

NORTH

3 ROOF EL 648+0 SCALE 3/16"=1'-0"

MAIN STEAM DOGHOUSE

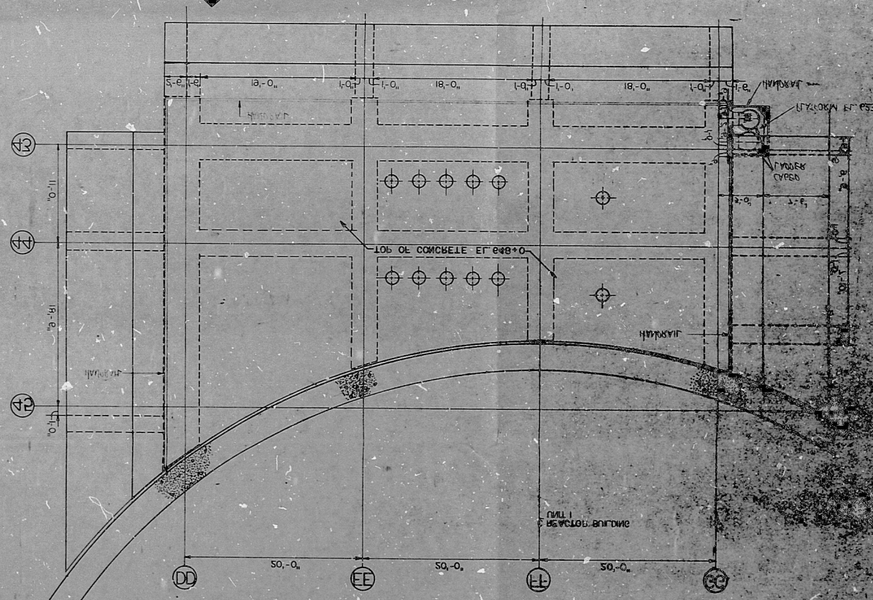

1 PLAN EL 622+0 SCALE 3/16"=1'-0"

MAIN STEAM DOG HOUSE

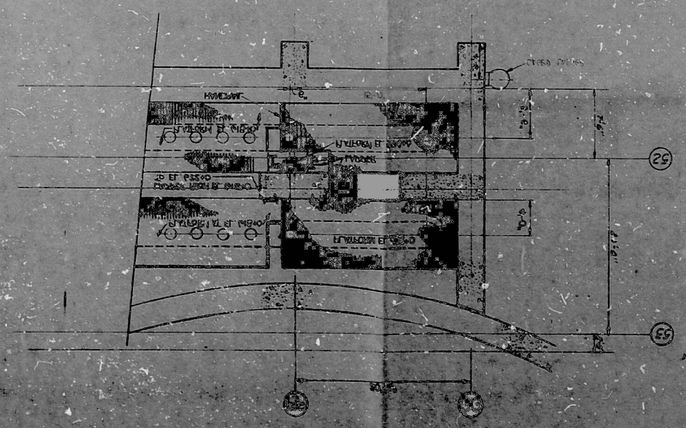

NOTE:
WALL MARKED (C) CONCRETE FILLED
DO NOT DRILL OR CUT CORE

2 PLAN EL 634+0 SCALE 3/16"=1'-0"

MAIN STEAM DOGHOUSE

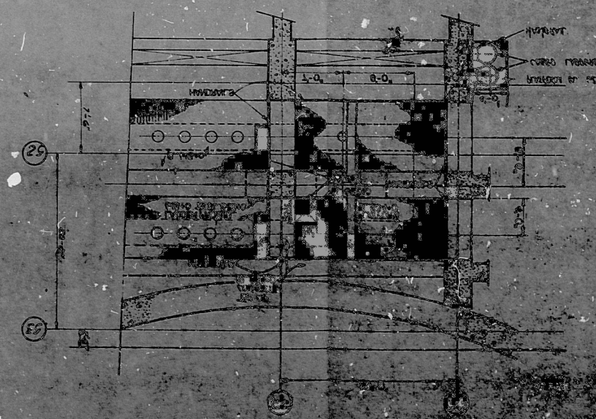

RIDS

8207B0191

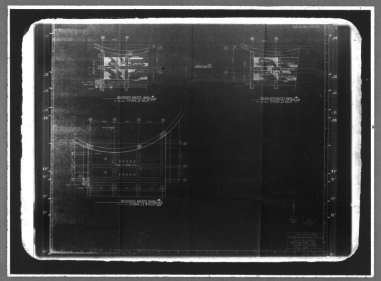

MMM 5824 — FILMSORT® Brand Aperture & Camera Cards and DUPLICARD® Brand Copy Cards — Product of 3M Company, St. Paul, Minn.