


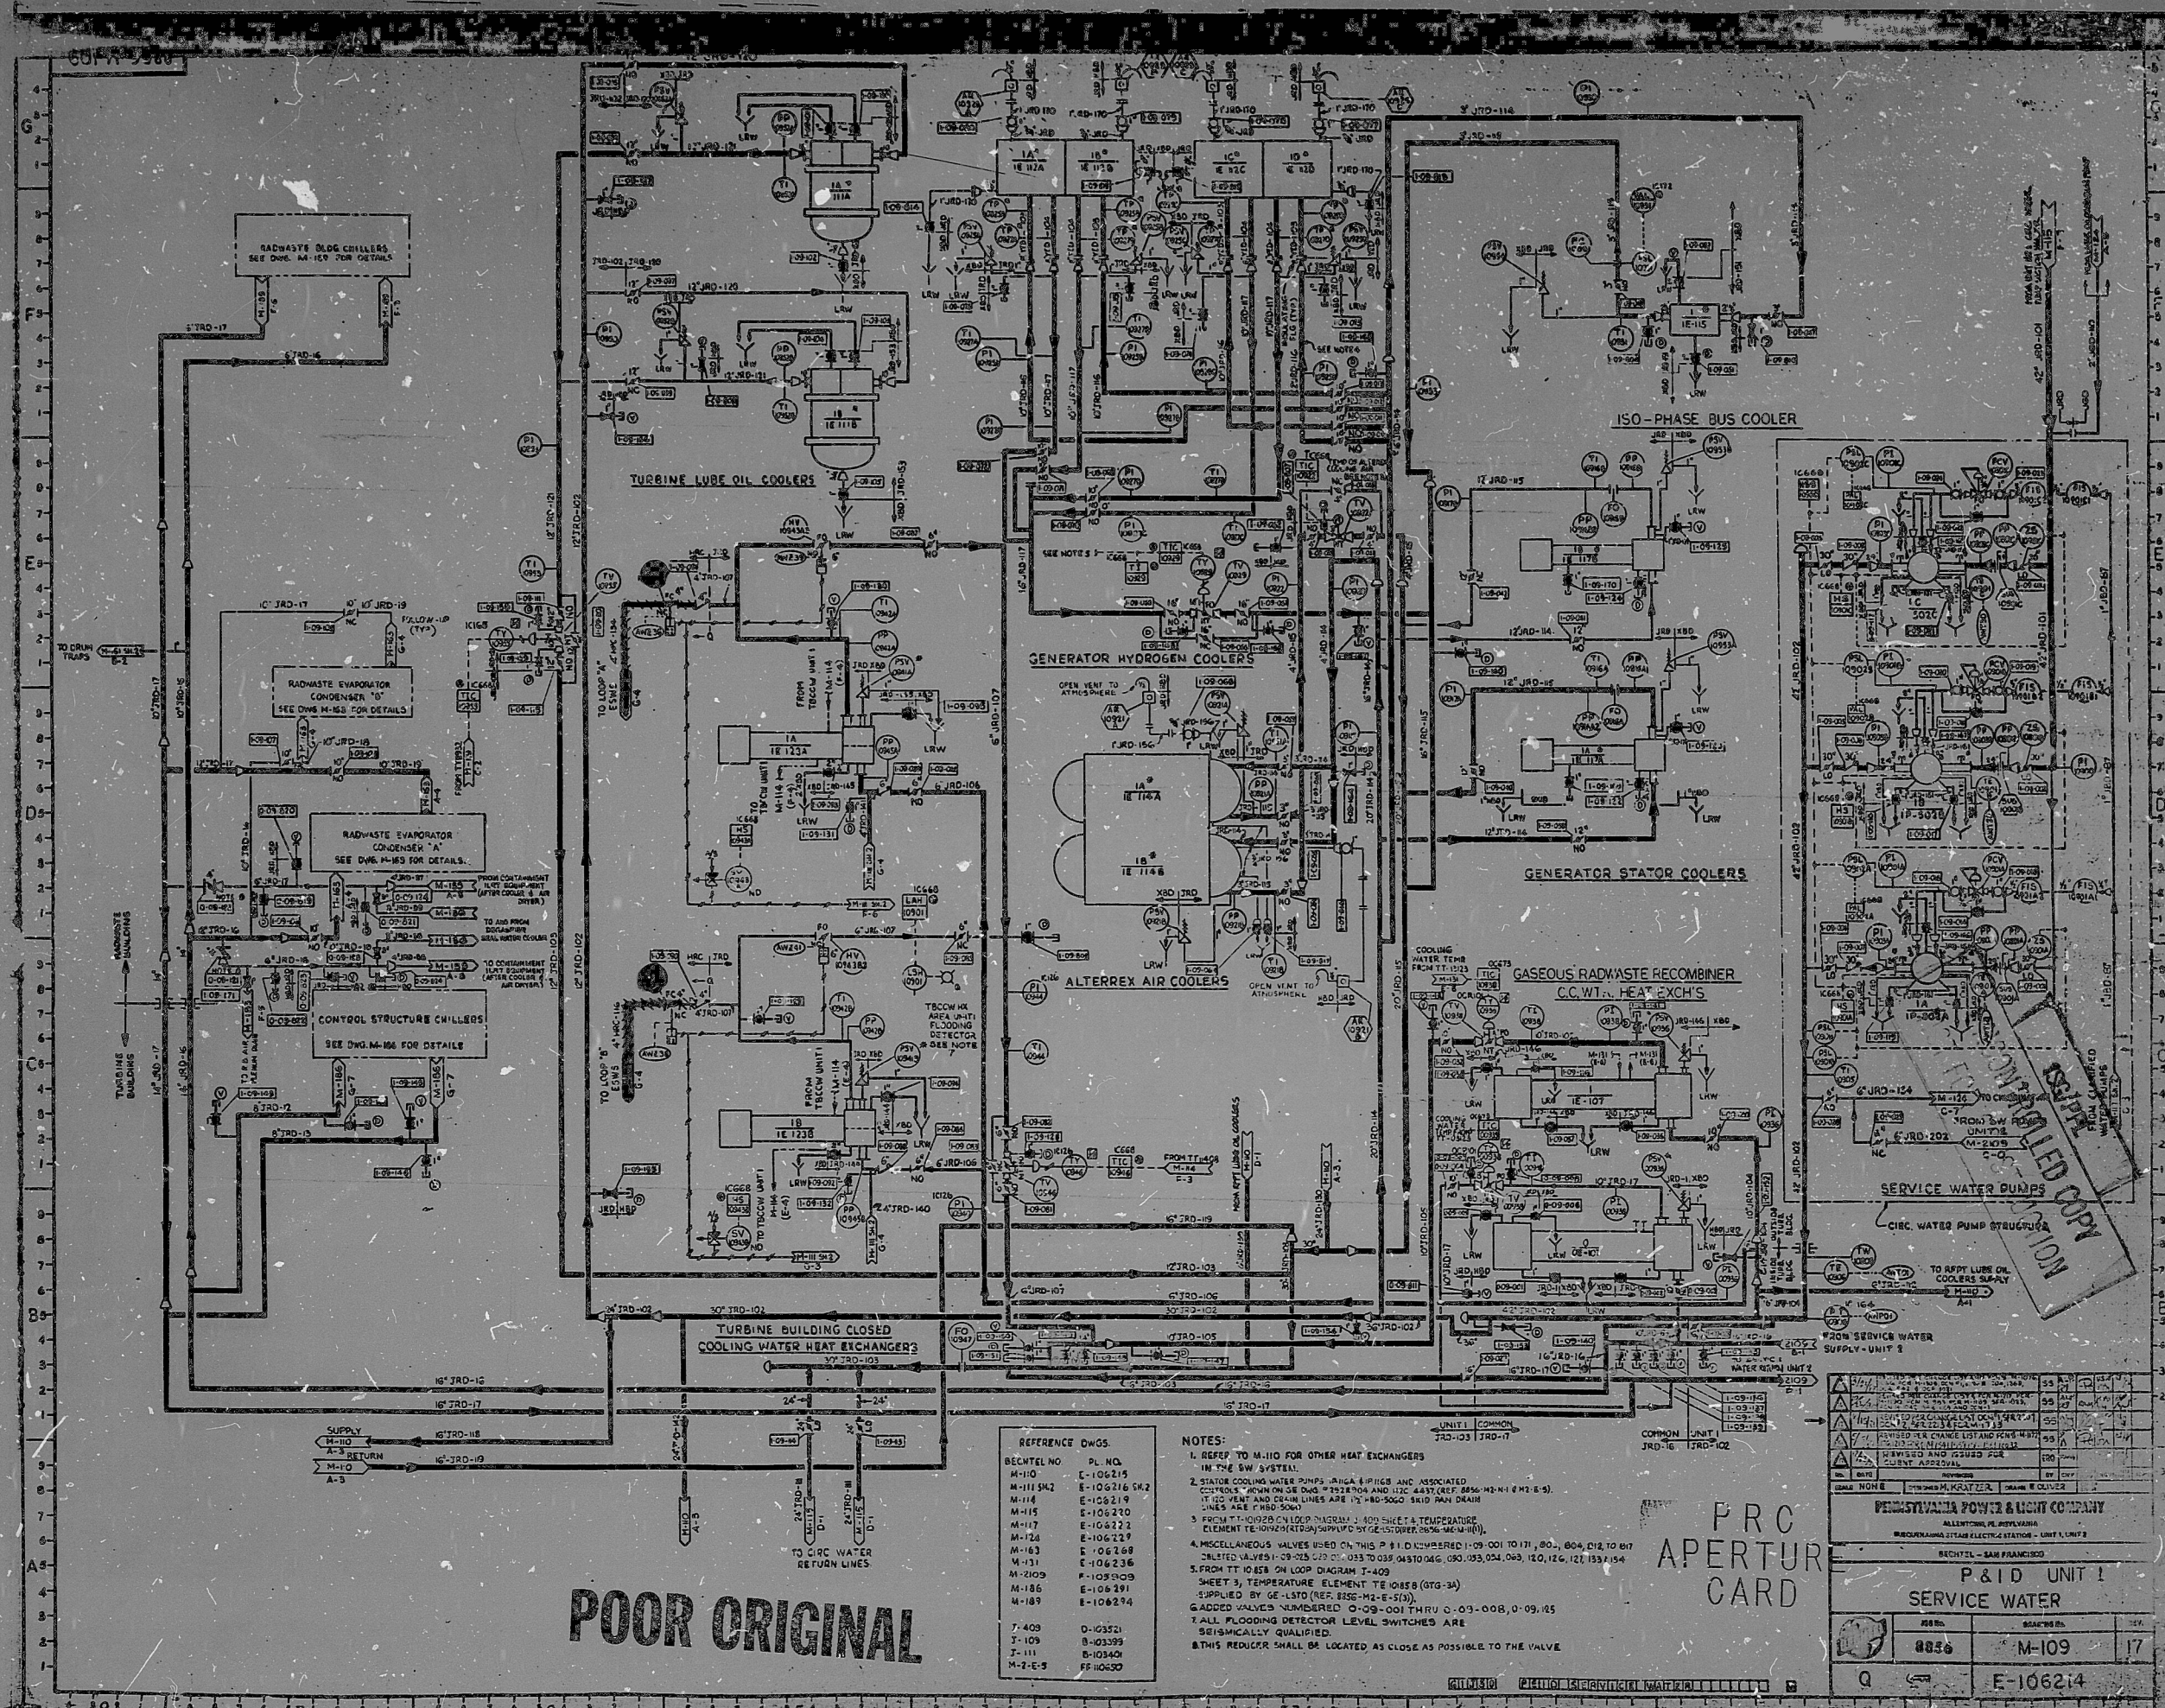

POOR ORIGINAL

REFERENCE DWGS.

BECHTEL NO.	PL. NO.
M-110	E-106215
M-111	E-106216

- NOTES:
1. REFER TO M-110 FOR OTHER HEAT EXCHANGERS IN THE SW SYSTEM.

 6. FALL FLOODING DETECTOR LEVEL SWITCHES ARE SEISMICALLY QUALIFIED.
 7. THIS REDUCER SHALL BE LOCATED AS CLOSE AS POSSIBLE TO THE VALVE.

PRC
APERTUR
CARD

UNCONTROLLED COPY

BECHTEL - SAN FRANCISCO

P&ID UNIT 1
SERVICE WATER

REV.	DATE	BY	CHKD.

8207200461

RIDS

