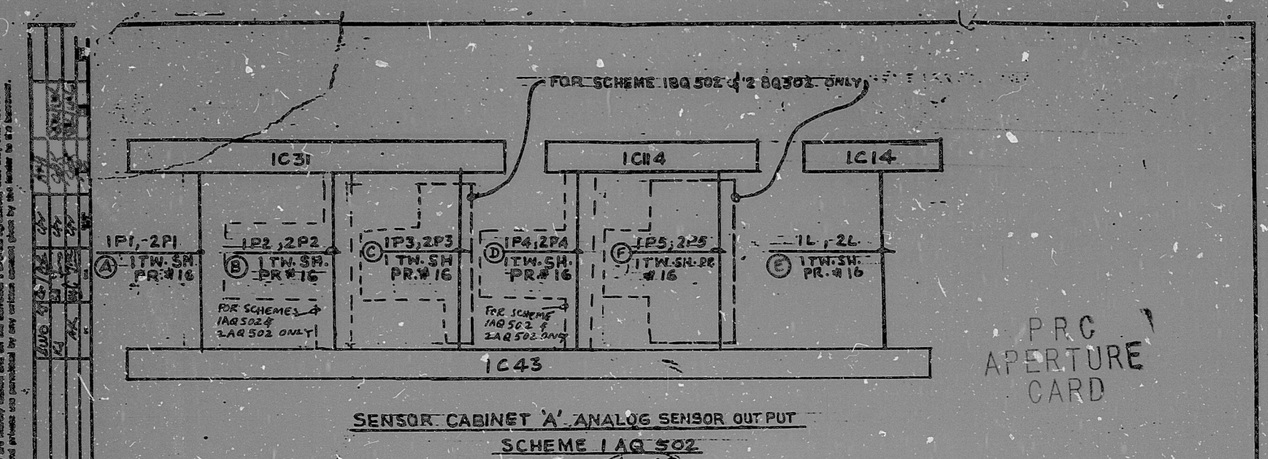

PRC APERTURE CARD

SENSOR CABINET 'A' ANALOG SENSOR OUT PUT

SCHEME 1AQ502

S.U. DESIGN J-SAB

ADAPTER TABLE				
SG 'A' LEVEL	INTLK. TO SEN. CAB. SG 'B' LEVEL	LOOP DWG	S.U. DESIG.	REV.
1AI064	1AI065	J-338(Q)/33	1-SAB	
1BI064	1BI065	J-338(Q)/34	1-SAB	
2AI067	2AI068	J-337(Q)/37,38	2-SAB	
2BI067	2BI068	J-337(Q)/39	2-SAB	

REFERENCE

LOGIC DIAGRAM J-299

VP-7220-J 207-21 THRU 28

ADAPTER TABLE

SCHEME	RB. PRESS. HI. INDICATOR	RB. PRESS. HI. RECORDER	STEAM GEN 'A' PRESS. INDICATORS		STEAM GEN 'A' PRESS. RECORDER	STEAM GEN 'B' PRESS. INDICATORS		STEAM GEN 'B' PRESS. RECORDER	BWST. LVL INDICATOR	LOCATION			
1AQ502	1PI-7200A	1PR-7200A	1PI-3134A1	1PI-3134A2	1PR-3134A	–	–	–	1LI-1218A	1C31	1C14	1C114	1C43
1BQ502	1PI-7200B	1PR-7200B	–	–	–	1LI-3118B1	1PI-3118B2	1PR-3118B	1LI-1218B	1C31	1C14	1C114	1C43
2AQ502	2PI-7225A	2PR-7225A	2PI-3234A1	2PI-3234A2	2PR 3234A	–	–	–	2LI-1318A	2C31	2C14	2C114	2C43
2BQ502	2PI-7225B	2PR-7225B	–	–	–	2PI-3218B1	2PI-3218B2	2PI-3218B	2LI-1318B	2C31	2C14	2C114	2C43

BECHTEL
ANN ARBOR, MICHIGAN

MIDLAND PLANT UNITS 1 & 2
CONSUMERS POWER COMPANY

SCHEMATIC DIAGRAM
BOP-ENGINEERED SAFETY FEATURES
ACTUATION SYSTEM

JOB No.	DRAWING No.	REV.
7220	E-375.SH.87	2

7220-113

REV.	DATE	BY	REVISION
2	2-5-82		ISSUED FOR CONSTRUCTION
1	1-13-81		REVISE ADAPTER TABLE
0	5-6-80		ISSUED FOR CONSTRUCTION

This drawing and the design it covers are the property of BECHTEL. They are merely loaned and are not to be reproduced, copied, loaned, published, or used except in this limited way and private and confidential for any purpose other than by the owner to its agents.

CERTIFICATE OF MICROFILMING

"I certify that the image contained on this frame was made in the normal and regular course of business, on the date stated below and that it is an accurate reproduction of the document submitted to the contractor for filming, by Bechtel Power Corporation."

4-21-82 — Date
N. Wein — Camera Operator
S. Crockett — Contractor's Sup'vr

1 6 X

RIDS

8207210685

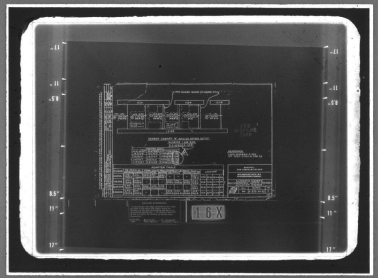

MMM 5924 — FILMSORT® Brand Aperture & Camera Cards and DUPLICARD® Brand Copy Cards — Product of 3M Company, St. Paul, Minn.