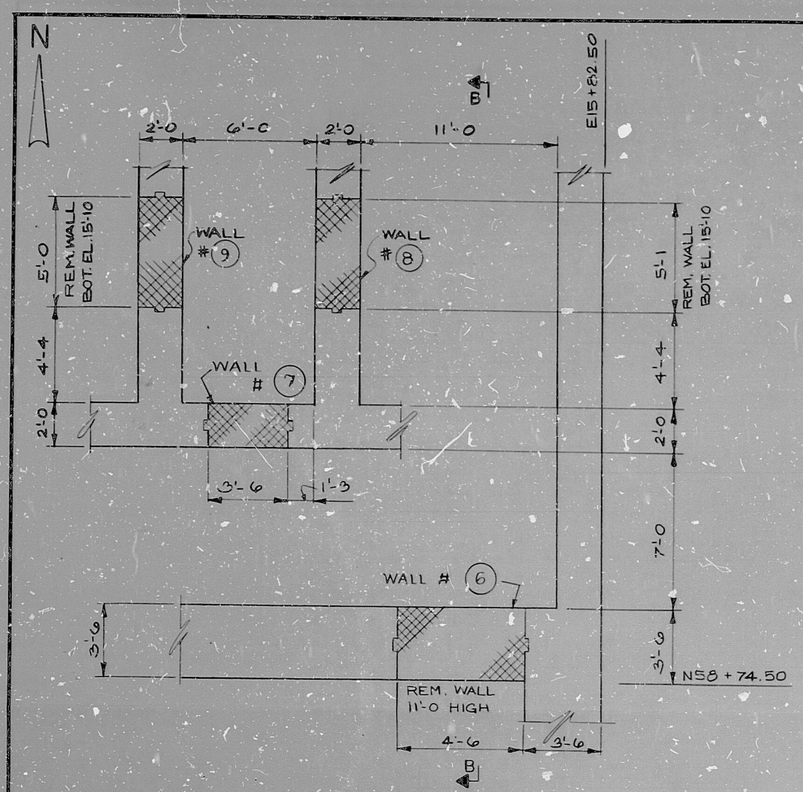


PLAN A
@ EL. 15'-0

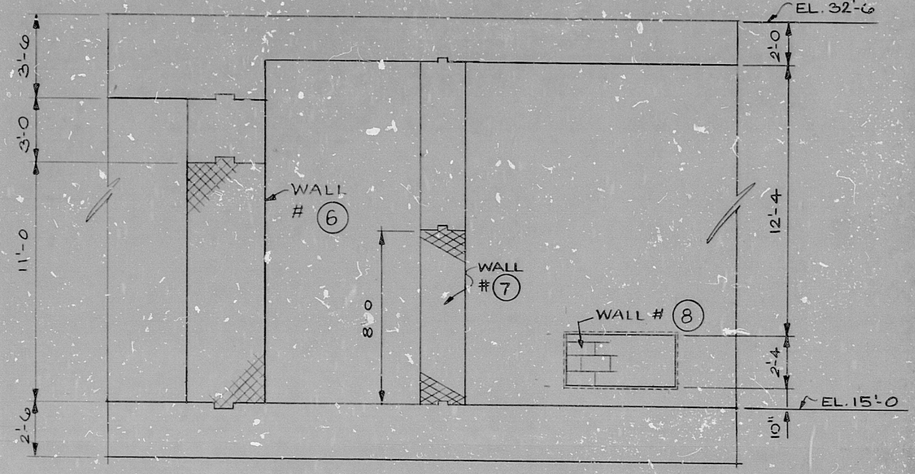


SECT B

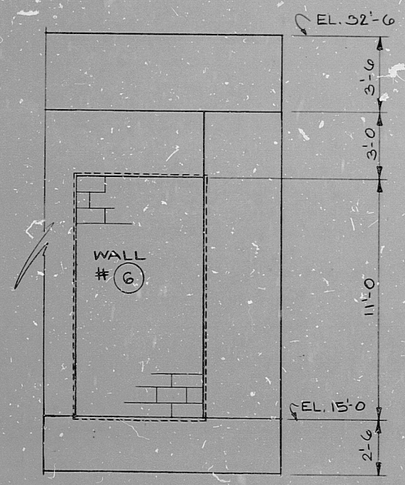


ELEV LKG NORTH

NOTE:
INTERIOR EMBEDED WALL OPENINGS TO BE CONSTRUCTED WHERE SHOWN WITH HORIZ. & VERT. KEYS AS SHOWN IN TYPICAL DETAILS WITH DOWELS OMITTED. OPENINGS TO BE FILLED LATER WITH SOLID CONCRETE BLOCKS OF 150 LB. PER CU. FT. DENSITY WITH MORTAR JOINTS. REINFORCED WITH DUROWALL OR EQUAL REINFORCEMENT EVERY OTHER JOINT AS PER ADDENDUM NO. 4 OF SPECIFICATION 9321-05-29-1.

PRC APERTURE CARD

REF. DWG. 9321-F-11663

| REV. NO. | DATE | DESCRIPTION | ENGR. | SUP. ENG. |
|---|---|---|---|---|
| 0 | 10/31/80 | FIRST ISSUE | HBP | |

| | |
|---|---|
| ENGINEER | DATE |
| STATE REG. | NO. |

PASNY
MASONRY WALL NOS. 6-9
P.A.B.
ELEV. 15'-0

united engineers & constructors inc.

SCALE: 4"=1'-0

6604.210-I

RIDS

8208180177

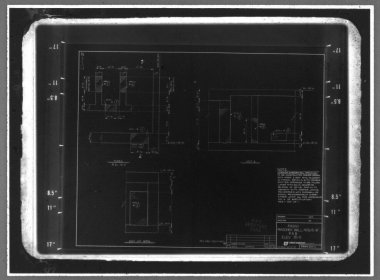

MMM 5824 — FILMSORT* Brand Aperture & Camera Cards and DUPLICARD* Brand Copy Cards — Product of 3M Company, St. Paul, Minn.