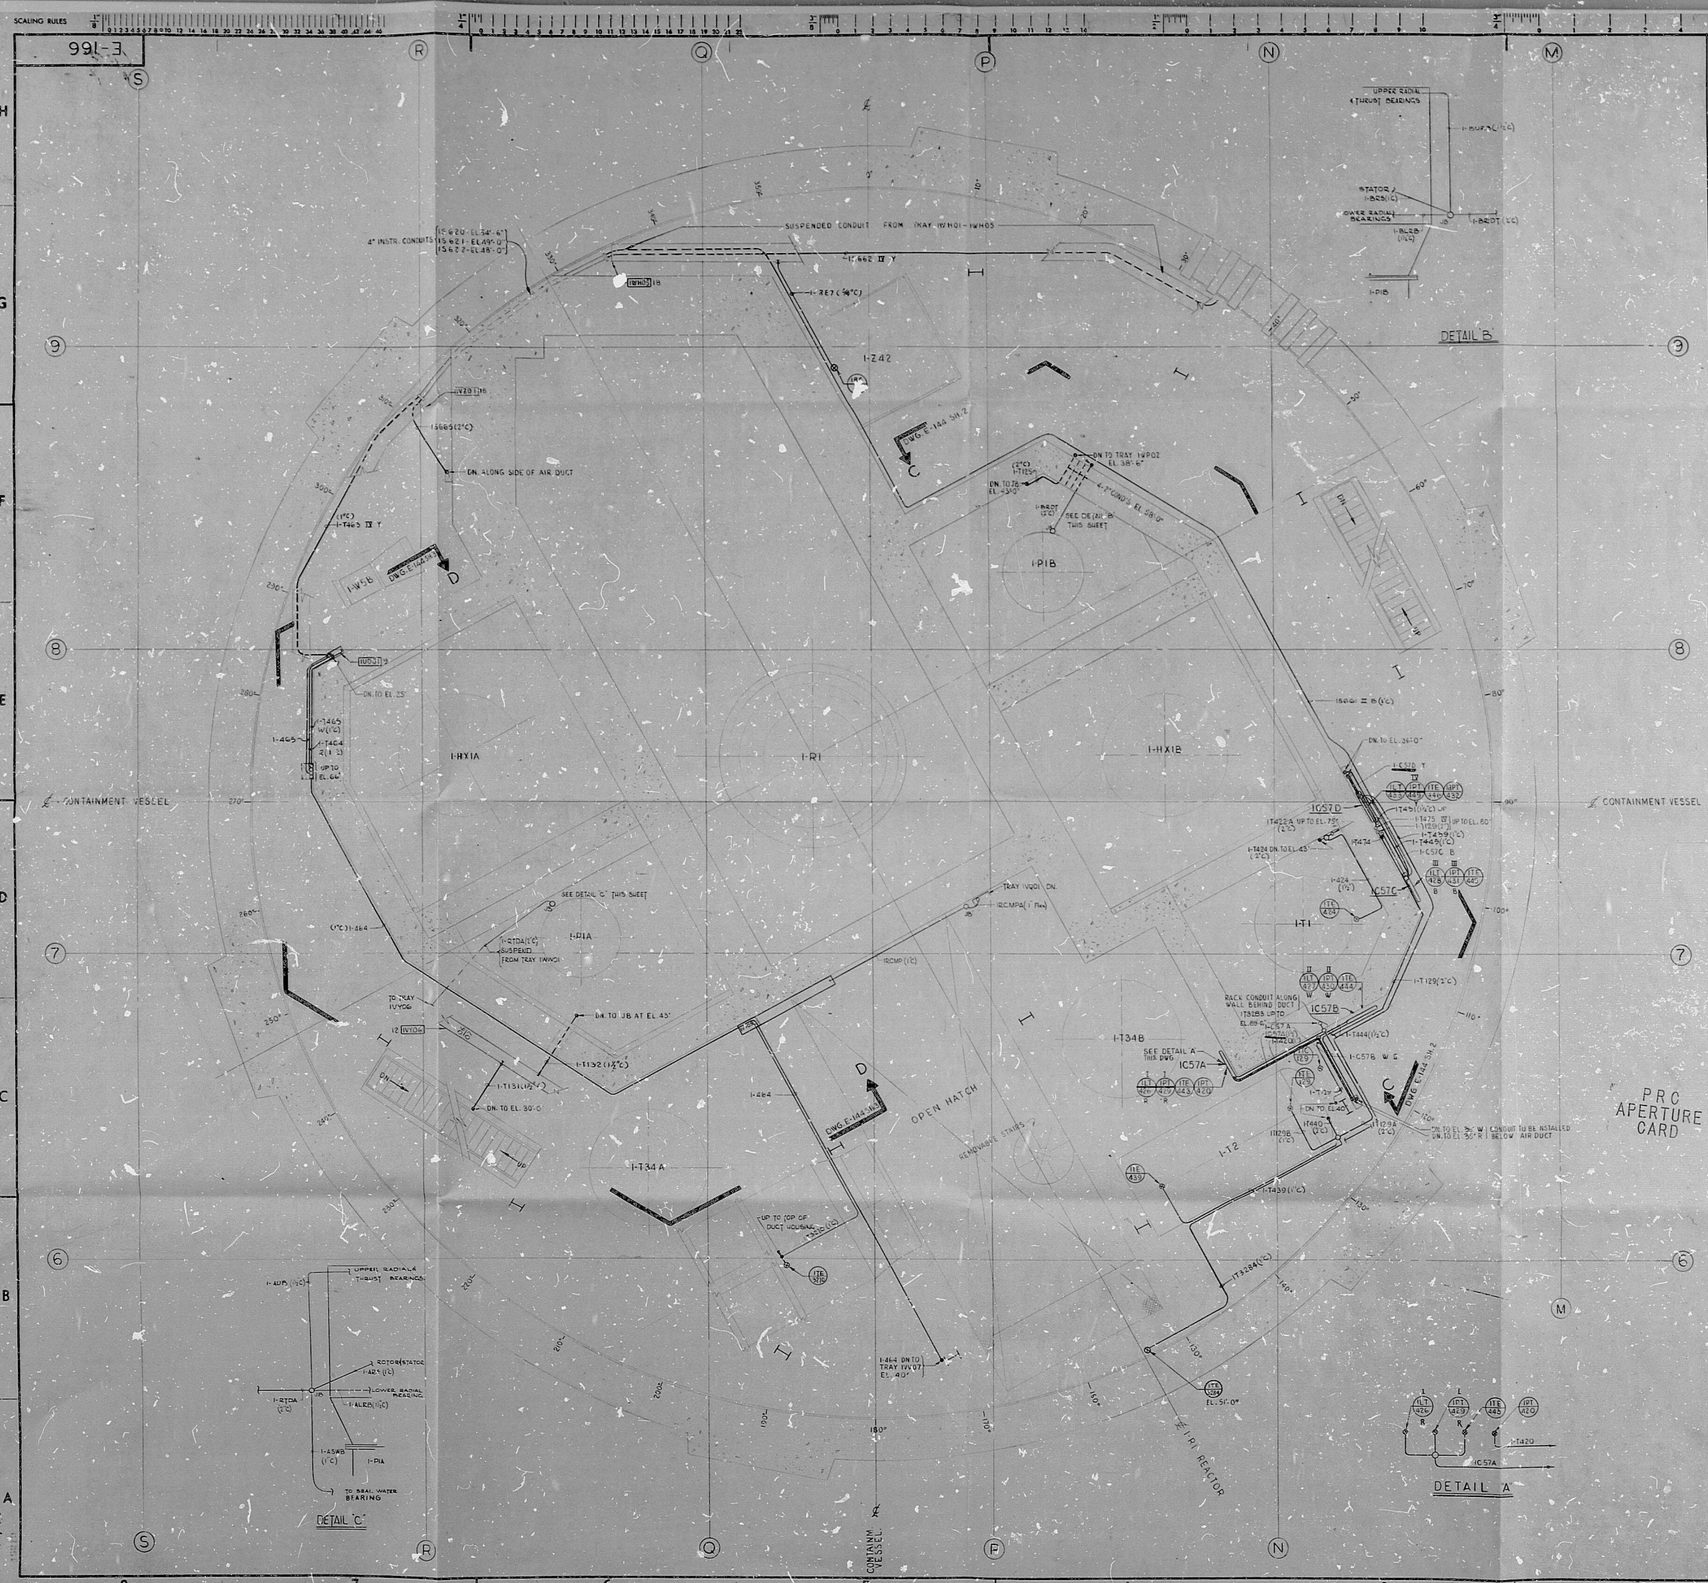
SUSPENDED CONDUIT FROM TRAY 1WH01-1WH05
4" INSTR. CONDUITS
DN. ALONG SIDE OF AIR DUCT
DETAIL B
I-Z42
I-P1B
I-HX1A
I-R1
I-HX1B
CONTAINMENT VESSEL
SEE DETAIL C THIS SHEET
I-R1A
OPEN HATCH
REMOVABLE STAIRS
I-T34A
I-T34B
I-T1
I-T2
PRC APERTURE CARD
DETAIL C
DETAIL A
I-R1 REACTOR
KEY PLAN
FINAL ISSUE TO CLIENT
REVISED AS INDICATED
ADDED CONDUITS I-T449, I-T451 & I-T474. REVISED I-A5 SHOWN.
ADDED DETAILS B & C, INSTRUMENTS & CONDUIT AS SHOWN.
ISSUED FOR CONSTRUCTION
BECHTEL
SAN FRANCISCO
WESTINGHOUSE ELECTRIC CORPORATION
ATOMIC POWER DIVISION
POINT BEACH NUCLEAR PLANT
WISCONSIN MICHIGAN POWER CO. UNIT 1
WISCONSIN ELECTRIC POWER CO. UNIT 2
ELECTRICAL LAYOUT CONTAINMENT VESSEL
AREA N57
(INSTRUMENTATION)
ELEVATION 46'-0"
JOB NO. 6118
DRAWING NO. E-166
REV. 4
E-166
19219

RIDS

8210050291

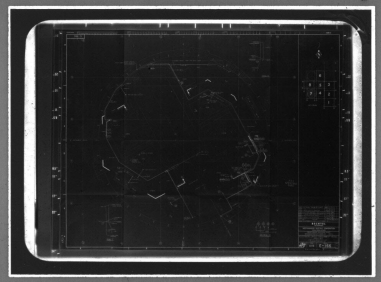

MMM 5824 — FILMSORT® Broad Aperture & Camera Cards and DUPLICARD® Broad Copy Cards — Product of 3M Company, St. Paul, Minn.