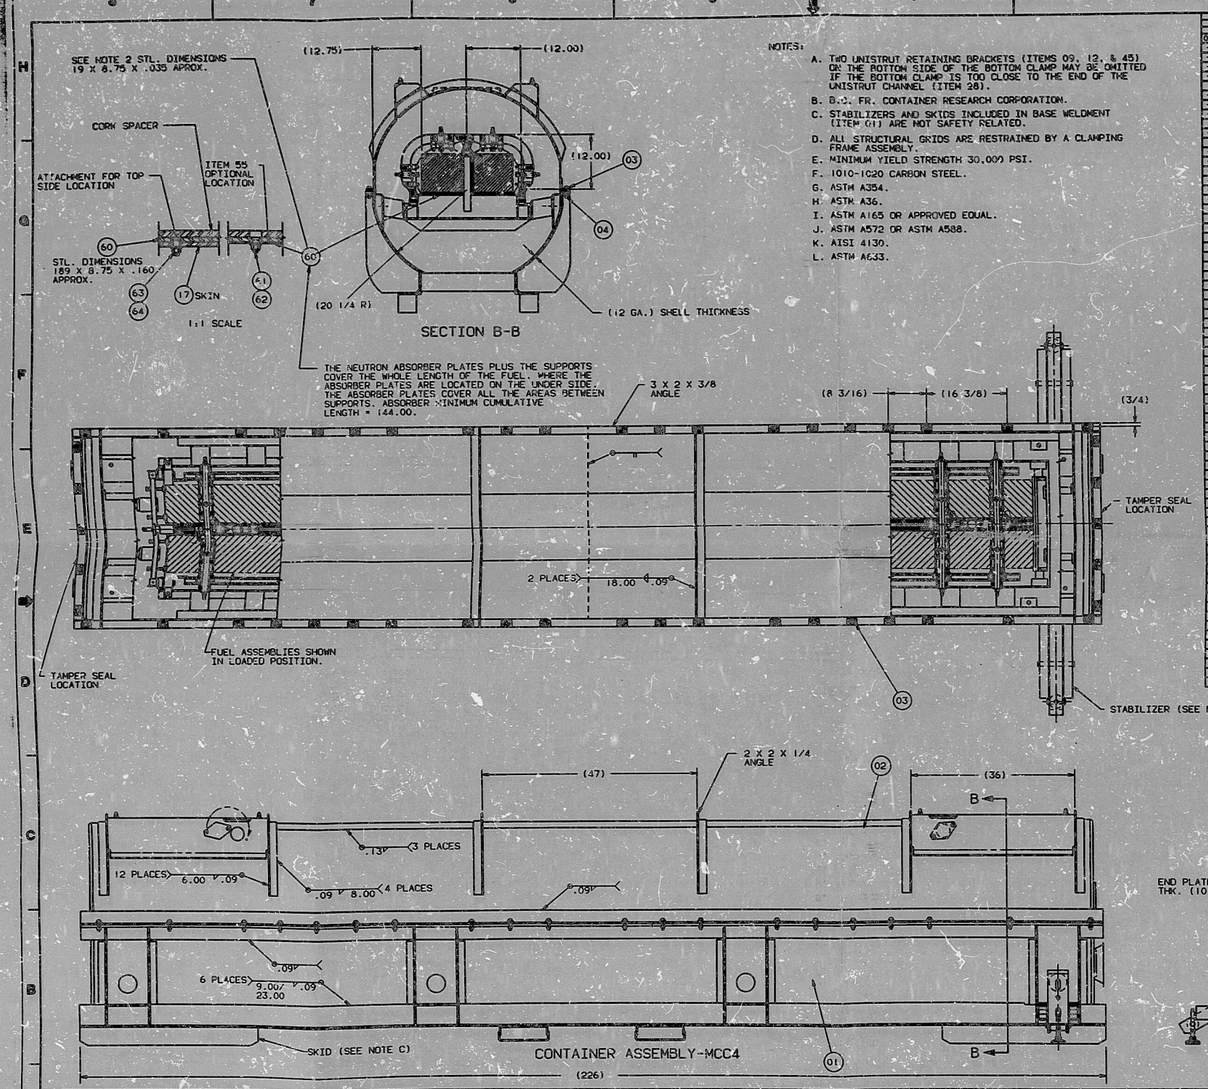

NOTES:

A. TWO UNISTRUT RETAINING BRACKETS (ITEMS 09, 12, & 45) ON THE BOTTOM SIDE OF THE BOTTOM CLAMP MAY BE OMITTED IF THE BOTTOM CLAMP IS TOO CLOSE TO THE END OF THE UNISTRUT CHANNEL (ITEM 28).

B. B.C. FR. CONTAINER RESEARCH CORPORATION.

C. STABILIZERS AND SKIDS INCLUDED IN BASE WELDMENT (ITEM 01) ARE NOT SAFETY RELATED.

D. ALL STRUCTURAL GRIDS ARE RESTRAINED BY A CLAMPING FRAME ASSEMBLY.

E. MINIMUM YIELD STRENGTH 30,000 PSI.

F. 1010-1020 CARBON STEEL.

G. ASTM A354.

H. ASTM A36.

I. ASTM A165 OR APPROVED EQUAL.

J. ASTM A572 OR ASTM A588.

K. AISI 4130.

L. ASTM A633.

BILL OF MATERIAL

| | | |

*9408150152

PDR RIDS

9408170220

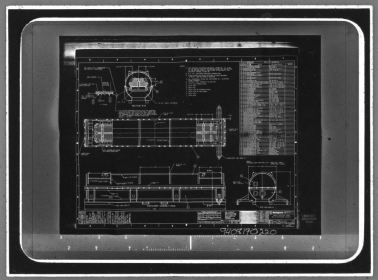

MMM 5824 FILMSORT® & DUPLICARD® Cards 3M St. Paul, MN