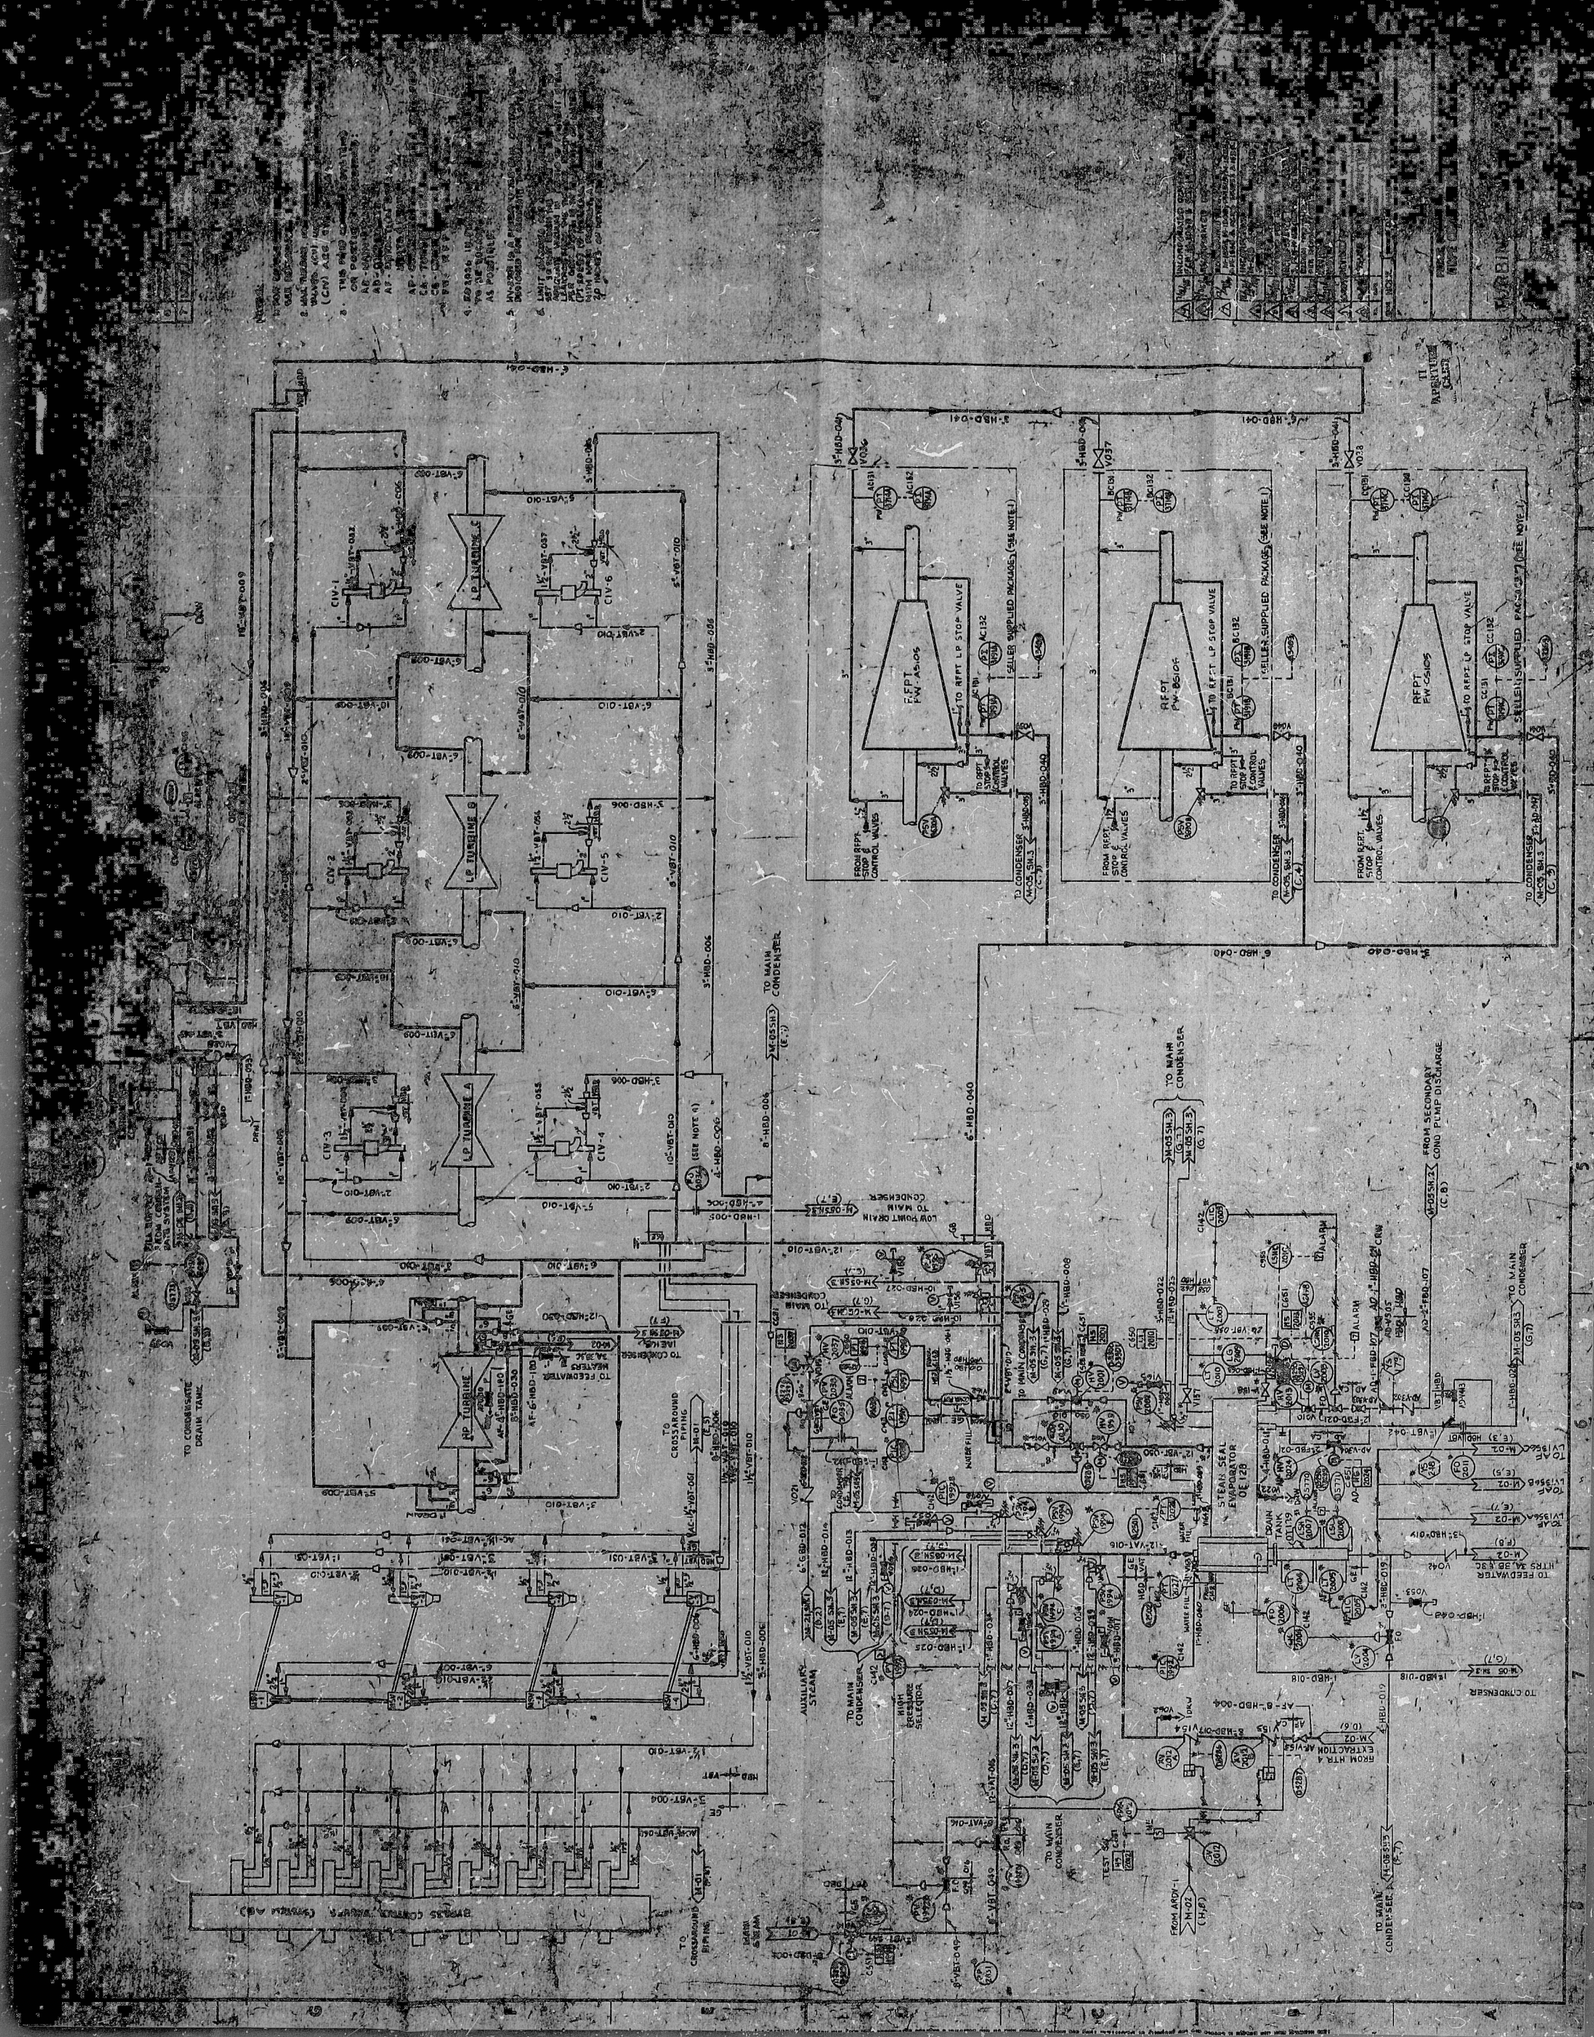
LP TURBINE A
LP TURBINE B
LP TURBINE C
HP TURBINE
RFPT PW-A&B-06
RFPT PW-B&C-06
RFPT PW-C&D-06
TO MAIN CONDENSER
TO CONDENSATE DRAIN TANK
TO CROSSAROUND PIPING
FROM SECONDARY COND PUMP DISCHARGE
STEAM SEAL EVAPORATOR
DRAIN TANK
TO FEEDWATER HTRS 5A,5B & 5C
TO CONDENSER
FROM HTR 4 EXTRACTION
AUXILIARY STEAM
HIGH PRESSURE SELECTOR
LOW POINT DRAIN TO MAIN CONDENSER
TO FEEDWATER HEATERS 2A,2B,2C
BYPASS CONTROL VALVES (SHOWN ABV)

PDR RIDS

8510070410

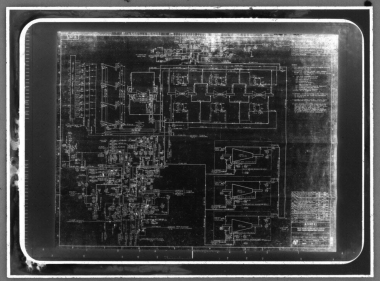

MMM 5924 — FILMSORT® Brand Aperture 8 Camera Cards and DUPLICARD® Brand Copy Cards — Product of 3M — St. Paul, Minn.