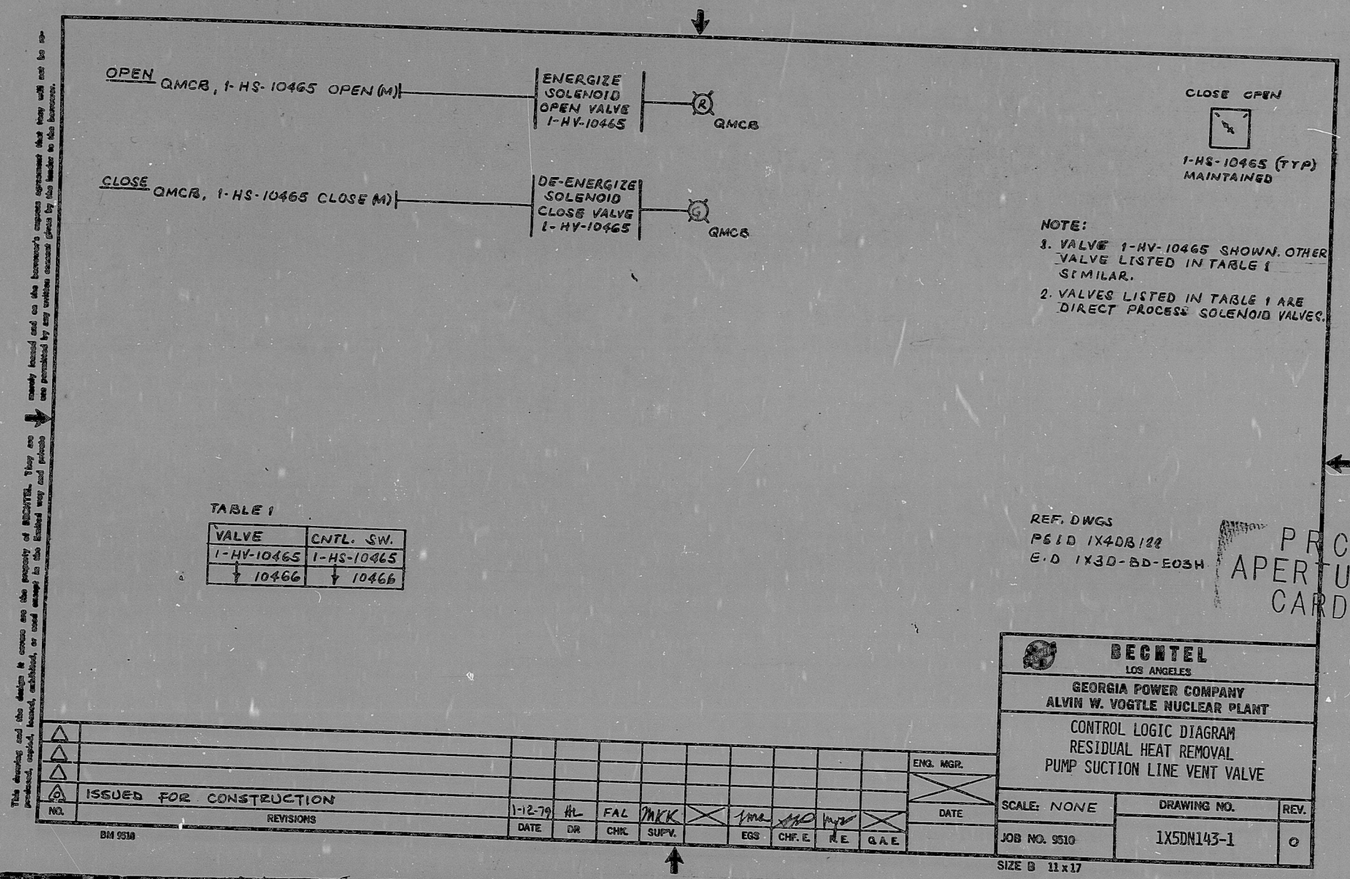
OPEN QMCB, 1-HS-10465 OPEN (M)
ENERGIZE SOLENOID OPEN VALVE 1-HV-10465
QMCB
CLOSE QMCB, 1-HS-10465 CLOSE (M)
DE-ENERGIZE SOLENOID CLOSE VALVE 1-HV-10465
QMCB
CLOSE OPEN
1-HS-10465 (TYP) MAINTAINED
NOTE:
1. VALVE 1-HV-10465 SHOWN. OTHER VALVE LISTED IN TABLE 1 SIMILAR.
2. VALVES LISTED IN TABLE 1 ARE DIRECT PROCESS SOLENOID VALVES.
TABLE 1
VALVE | CNTL. SW.
1-HV-10465 | 1-HS-10465
10466 | 10466
REF. DWGS
P&ID 1X4DB122
E.D 1X3D-BD-E03H
PRC APERTURE CARD
BECHTEL
LOS ANGELES
GEORGIA POWER COMPANY
ALVIN W. VOGTLE NUCLEAR PLANT
CONTROL LOGIC DIAGRAM
RESIDUAL HEAT REMOVAL
PUMP SUCTION LINE VENT VALVE
SCALE: NONE
DRAWING NO. 1X5DN143-1
REV. 0
JOB NO. 9510
SIZE B 11 x 17
ENG. MGR.
DATE
NO. REVISIONS DATE DR CHK. SUPV. EGS CHF. E. R.E. Q.A.E.
0 ISSUED FOR CONSTRUCTION 1-12-79 HL FAL MKK
BM 9510
This drawing and the design it covers are the property of BECHTEL. They are merely loaned and on the borrower's express agreement that they will not be reproduced, copied, loaned, exhibited, or used except in the limited way and private use permitted by any written consent given by the lender to the borrower.
I CERTIFY THAT THE IMAGE CONTAINED ON THIS FRAME WAS MADE IN THE NORMAL AND REGULAR COURSE OF BUSINESS, ON THE DATE STATED BELOW AND THAT IT IS AN ACCURATE REPRODUCTION OF THE DOCUMENT SUBMITTED TO MICROGRAPHICS.
1-15-79
DATE:
CAMERA OPERATOR
SECTION SUPERVISOR

RIDS

8309280343

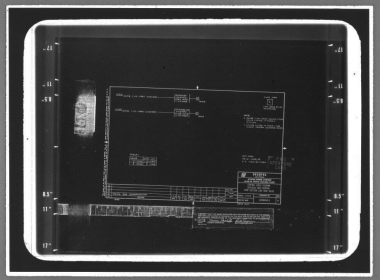

MMM 5824 — FILMSORT® Brand Aperture & Camera Cards and DUPLICARD® Brand Copy Cards — Product of 3M Company, St. Paul, Minn.