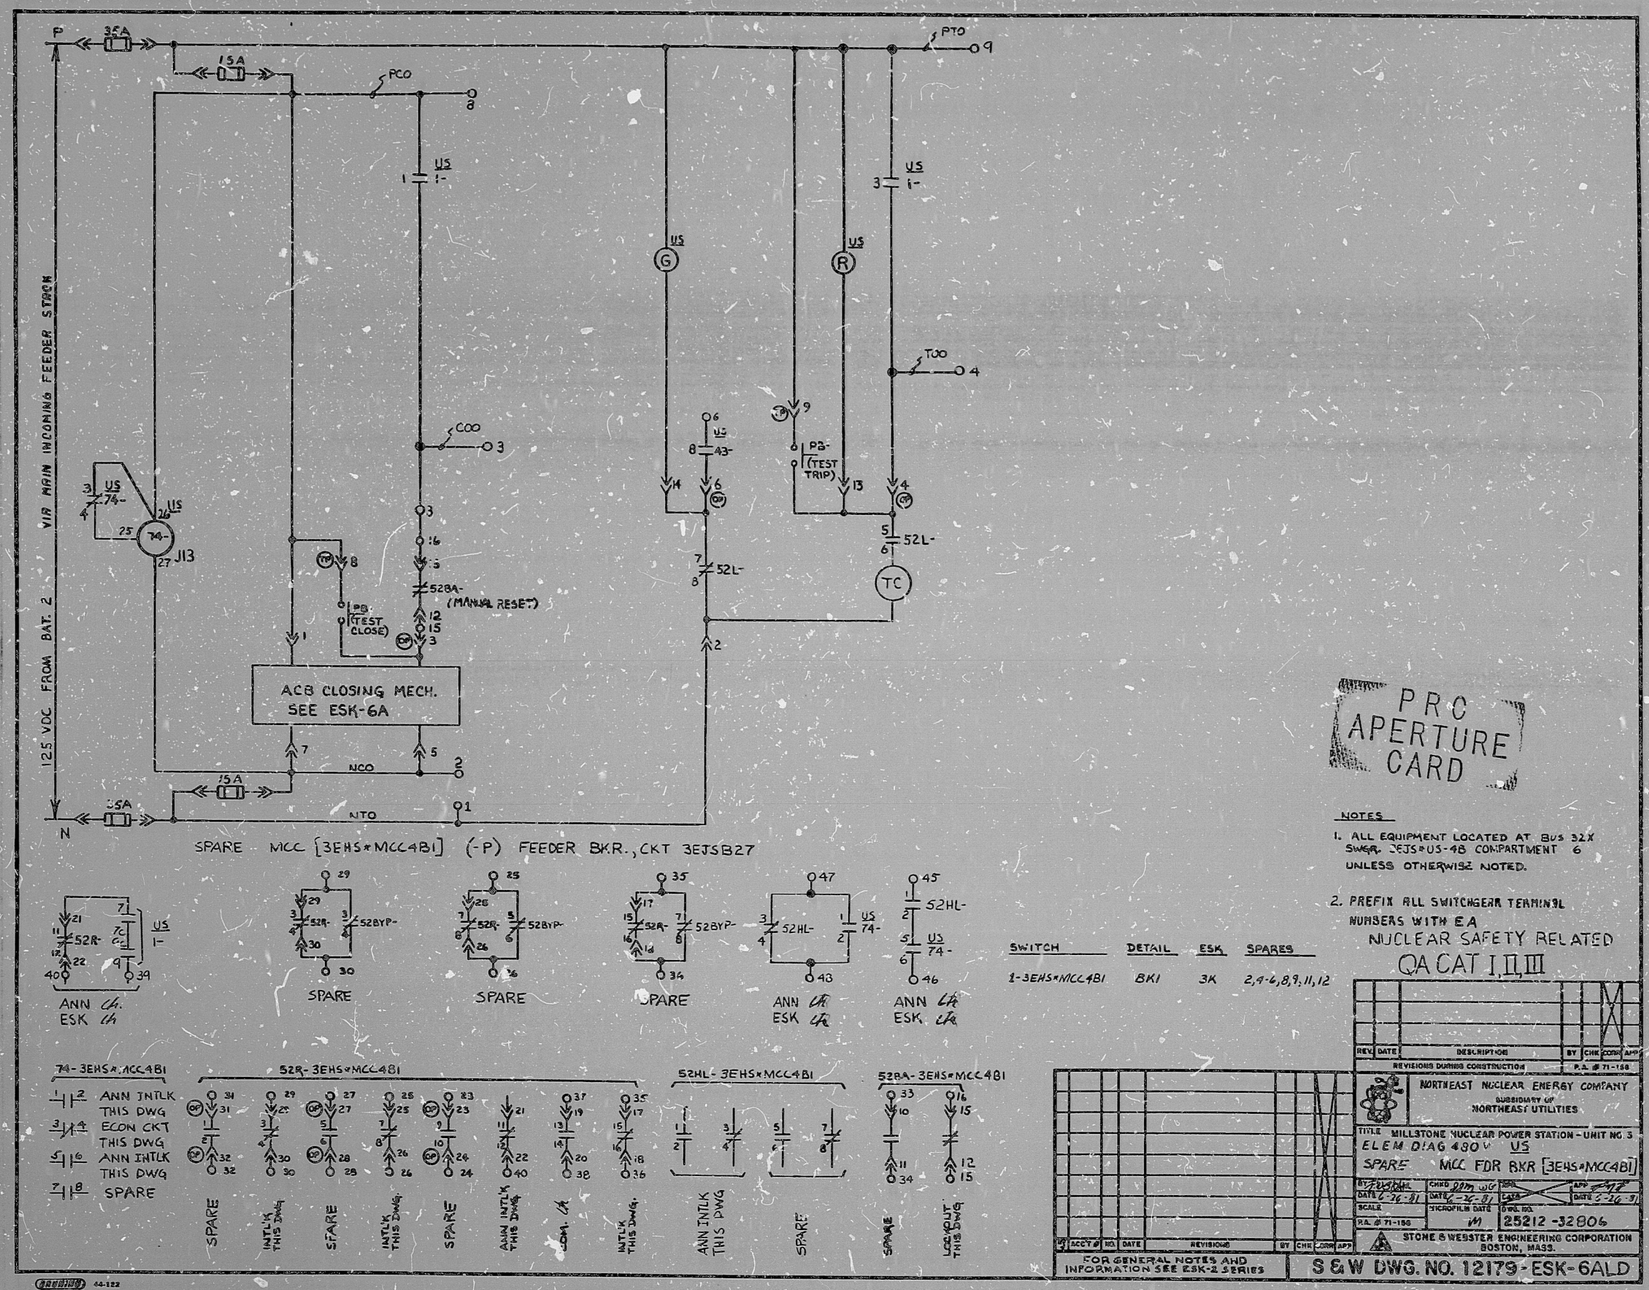


| SWITCH | DETAIL | ESK | SPARES |
|---|---|---|---|
| 1-3EHS*MCC4B1 | BK1 | 3K | 2,4,6,8,9,11,12 |

NOTES

1. ALL EQUIPMENT LOCATED AT BUS 32X SWGR. 3EJS*US-4B COMPARTMENT 6 UNLESS OTHERWISE NOTED.
2. PREFIX ALL SWITCHGEAR TERMINAL NUMBERS WITH EA

NUCLEAR SAFETY RELATED
QA CAT I, II, III

PRC APERTURE CARD

| REV | DATE | DESCRIPTION | BY | CHK | CONST | APP'D |
|---|---|---|---|---|---|---|
| | | REVISIONS DURING CONSTRUCTION | | | | P.A. # 71-150 |

NORTHEAST NUCLEAR ENERGY COMPANY
SUBSIDIARY OF NORTHEAST UTILITIES

TITLE MILLSTONE NUCLEAR POWER STATION - UNIT NO. 3
ELEM DIAG 480V US
SPARE MCC FDR BKR [3EHS*MCC4B1]

| BY | CHK'D | APP'D |
|---|---|---|
| DATE 6-26-81 | DATE 6-26-81 | DATE 7-16-81 |

SCALE — MICROFILM DATE — DWG. NO. 25212-32806
P.A. # 71-150

STONE & WEBSTER ENGINEERING CORPORATION
BOSTON, MASS.

| NO | ACCT # | NO. | DATE | REVISIONS | BY | CHK | CONST | APP'D |
|---|---|---|---|---|---|---|---|---|

FOR GENERAL NOTES AND INFORMATION SEE ESK-2 SERIES

S&W DWG. NO. 12179-ESK-6ALD

RIDS

8212080118

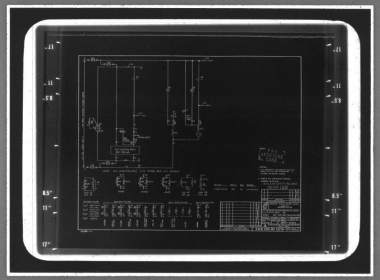

MMM 5824 — FILMSORT® Brand Aperture & Camera Cards and DUPLICARD® Brand Copy Cards — Product of 3M Company, St. Paul, Minn.