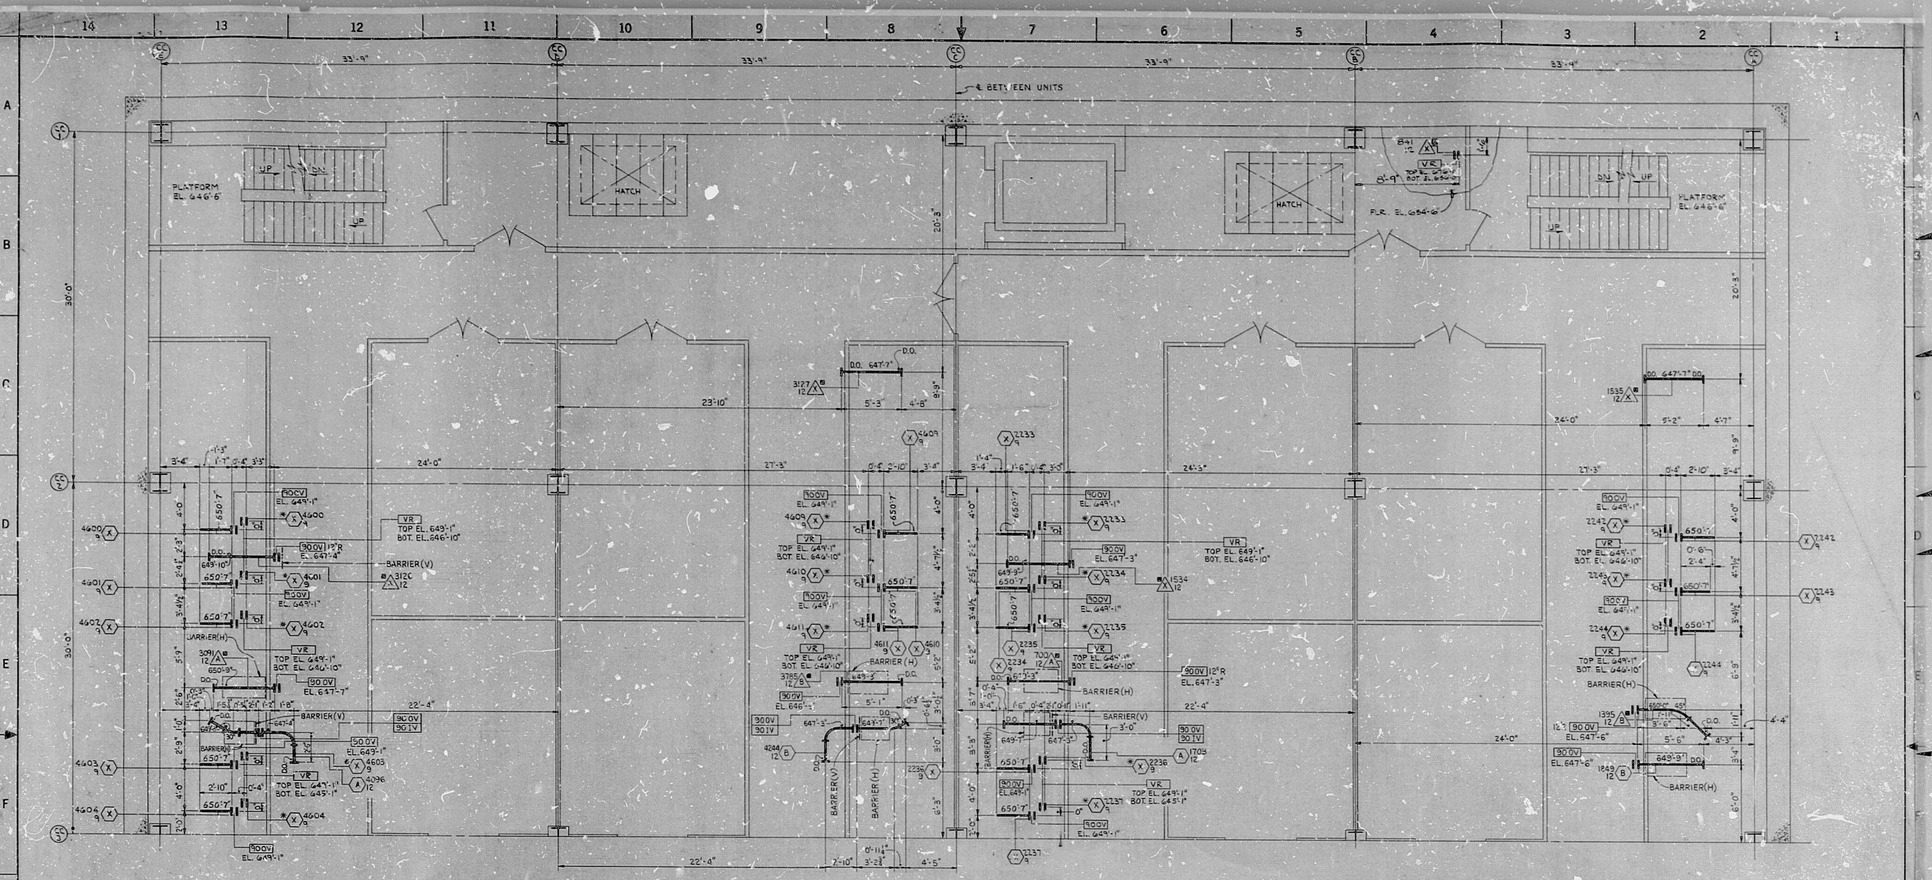

NOTES:-

1. FOR LEGEND, NOTES, REFERENCES AND STANDARD DETAILS, SEE DWG. D-214-001.
2. TRAY SYMBOLS WITH ASTERISK (*) INDICATES INSTRUMENT TRAY WITHOUT A SOLID BOTTOM COVER. (TO ACCOMMODATE CABLES LEAVING TRAY BETWEEN BOTTOM RUNGS).
3. THIS DRAWING TO BE WORKED IN CONJUNCTION WITH DWG. D-214-142.
4. TRAY SYMBOLS WITH (■) INDICATES TRAYS ARE 3" DEEP (INSIDE DIMENSION).

PRC APERTURE CARD

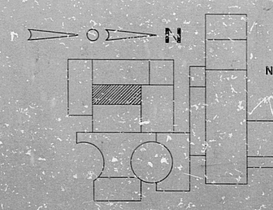

KEY PLAN

NUCLEAR SAFETY RELATED

REVISIONS					
NO.	DATE	MADE	CHKD	APPROVALS	
3	5/22/85	CONSTRUCTION			
		LIMITED CONSTRUCTION: AS NOTED			
		PRELIMINARY NOT FOR CONSTRUCTION			
		BIDDING PURPOSES			
DATE		RELEASED FOR			ENGR.

THE CLEVELAND ELECTRIC ILLUMINATING COMPANY

PERRY NUCLEAR POWER PLANT — UNITS 1 & 2

ELECTRICAL

CABLE TRAY LAYOUT

CONTROL COMPLEX - WEST - AUXILIARY PLAN EL. 338'-6"

GILBERT ASSOCIATES, INC. ENGINEERS AND CONSULTANTS

DRAFTING		ENGINEER APPROVALS			
DRAWN	CHECKED	ARCHITECTURAL	CIVIL	STRUCTURAL	ELECTRICAL
		MECHANICAL	ENVIRONMENTAL	NUCLEAR	
DATE		DATE			

SCALE 1/16"=1'-0" — W.O. 14549-000 — 04 — 4549 — D-214-145 — D

DRAWING NUMBER — REV

REVISIONS					
NO.	DATE	MADE	CHKD	APPROVALS	
3	D	5/22/85			
	C	3/27/85			
	B	7/19/84			
	A	7/13/84			

REVISED TRAY "3127" AT COORD. C3 AND TRAY "2126" AT COORD. D12. ADDED NEW TRAY NOTE RELATED ISSUE TITLE BLOCK.

ADDED TRAY 1535 AT COORD. C2; TRAY 1895 AT COORD. E3; TRAY 1896 AT COORD. E3; TRAY 1554 AT COORD. F3; TRAY 1555 AT COORD. F3; TRAY 1553 AT COORD. E1; TRAY 1552 AT COORD. E1; TRAY 1551 AT COORD. E1; TRAY 4244 AT COORD. 

ADD TRAY 1641 AT COORD. A-4.

REVISED TRAY "2445" AT COORD. D12 AND TRAY "2446" AT COORD. D12. ADD TRAY 1555 AT COORD. E2; TRAY 1556 AT COORD. E2; TRAY 1557 AT COORD. E2.

TRAY-TYPE C/C WALK BLANK EL 6368-6

RiDS

8212080236

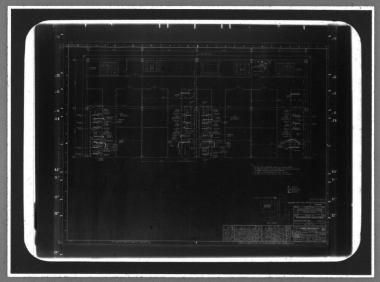

MMM 5824 — FILMSORT® Broad Aperture & Camera Cards and DUPLICARD® Broad Copy Cards — Product of 3M Company, St. Paul, Minn.