NOTE: TERMINATION OF #2/0 CABLE WILL BE DONE AS PER #NOTE OF DWG. 7220-E33 SH.#17

PANEL NO. 1D22
CHANNEL B

AUX. BLDG.
ELEV. 614'-0"
COL. H & 5.6

BREAKER NO.	BREAKER FRAME	BREAKER TRIP	CABLE SIZE	DESTINATION	SCHEME CABLE NO.	SERVICE DESCRIPTION	
01	100	100	3/C⊕2/0	IC232	1BD2201B	DIESEL GEN (1G12) CNTRL CAB	
02	100	100	2/C⊕2		1BD2202A	SPARE	
03	100	100	2/C⊕2		1BD2203A		
04	100	70	2/C⊕2		1BD2204A		
05	100	70	2/C⊕2		1BD2205A		
06	100	50	2/C⊕6		1BD2206A		
07	100	50	2/C⊕6		1BD2207A		
08	100	50	2/C⊕6		1BD2208A		
09	100	50	2/C⊕6		1BD2209A		
10	100	50	2/C⊕6		1BD2210A		
11	100	30	2/C⊕6	(1J962)	1BD2211A	CONTROL RM. EMERG. LTG.	4
12	100	30	2/C⊕6		1BD2212A	SPARE	
13	100	30	2/C⊕6		1BD2213A		
14	100	20	2/C⊕10	IC31	1BD2214A	POST ACCIDENT MON. PNL.	
15	100	20	2/C⊕10	(IC453 CAB #2)	1BD2215A	DIGITAL ISOLATION CAB 2-3	4
16	100	20	2/C⊕10		1BD2216A	SPARE	
17	100	20	2/C⊕10		1BD2217A		
18	100	20	2/C⊕10		1BD2218A		
19	100	20	2/C⊕10		1BD2219A		
20	100	20	2/C⊕10		1BD2220A		

NO.	DATE	REVISIONS	BY	CHK'D	GROUP LEAD	GROUP SUPV.	PROJ. ENGR.	CHIEF ENGR.
4	8/3/82	CKT. 11 WAS SPARE, INC. DCN #7	BWC					
3	4/15/81	CKT. 14 WAS SPARE	BWC					
2	8-10-78	ISSUED FOR CONSTRUCTION	AWT	CS	JGM	TLS	RLE	

SCALE: NONE
CRITERIA:
DESIGNED:
DRAWING:

DC DISTRIBUTION PANEL SCHEDULE

JOB No. 7220
DRAWING No. E-33(0) SH.18
REV. 4

This drawing and the design it covers are the property of Gilbert Associates, Inc. Any use or reproduction, copied, loaned, exhibited, or used except as the Gilbert way that prevails has permitted by any written contract given by this lender to the borrower.

16X

CERTIFICATE OF MICROFILMING
" I certify that the image contained on this frame was made in the normal and regular course of business, on the date stated below and that it is an accurate reproduction of the document submitted to the contractor for filming, by Bechtel Power Corporation".

9-14-82 Dan Smith Joe Crockett
DATE CAMERA OPERATOR CONTRACTOR SUPER.

P.B.C. APERTURE CARD

RIDS

8302030477

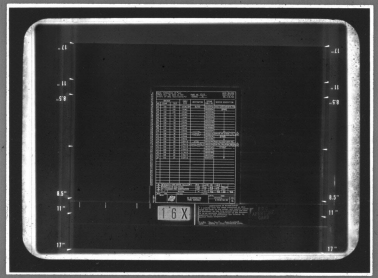

MMM 5824 — FILMSORT® Brand Aperture & Camera Cards and DUPLICARD® Brand Copy Cards — Product of 3M Company, St. Paul, Minn.