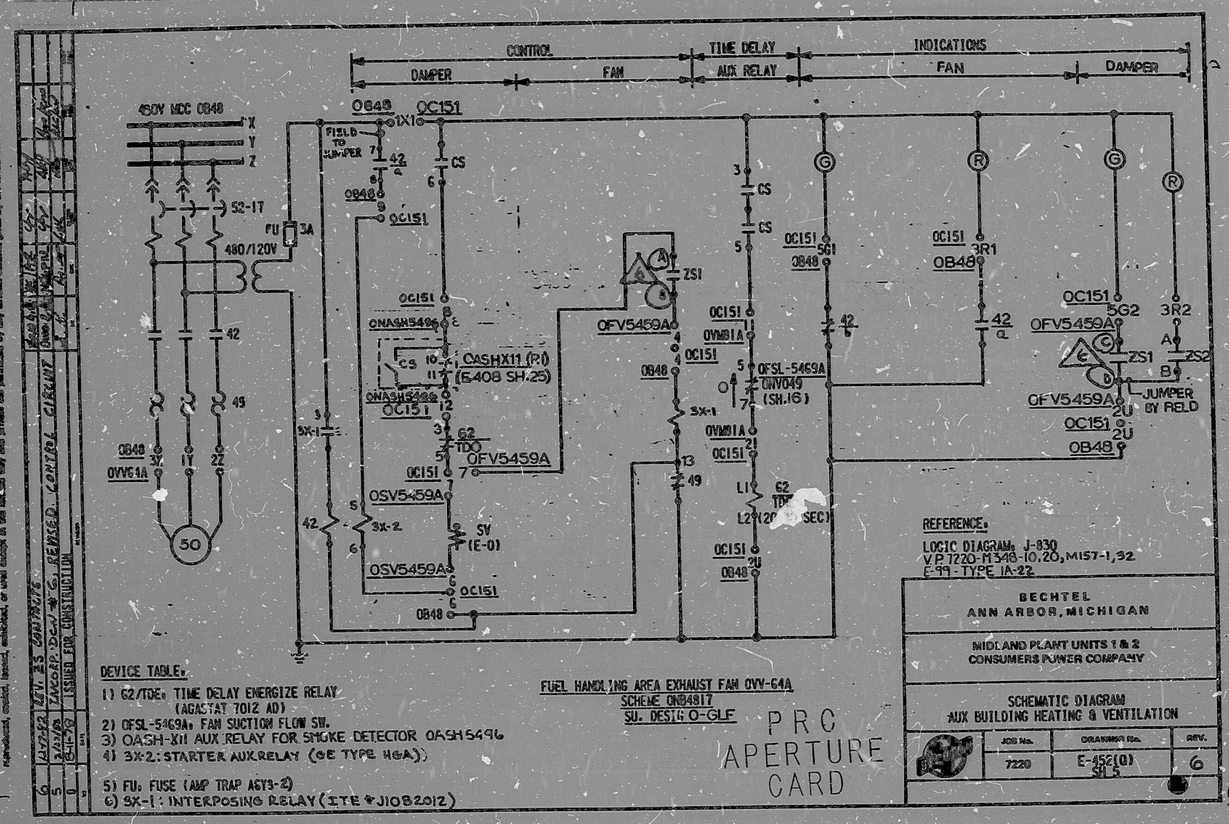

DEVICE TABLE:

1) 62/TDE: TIME DELAY ENERGIZE RELAY (AGASTAT 7012 AD)
2) OFSL-5469A: FAN SUCTION FLOW SW.
3) OASH-X11 AUX.RELAY FOR SMOKE DETECTOR OASH5496
4) 3X-2: STARTER AUX.RELAY (GE TYPE HEA)
5) FU: FUSE (AMP TRAP AGY3-2)
6) 3X-1: INTERPOSING RELAY (ITE #J10B2012)

FUEL HANDLING AREA EXHAUST FAN OVV-64A
SCHEME OM84817
SU. DESIG: O-GLF

REFERENCE:
LOGIC DIAGRAM: J-930
V.P. 7220-M348-10.20, M157-1,32
E-99-TYPE 1A-22

BECHTEL
ANN ARBOR, MICHIGAN

MIDLAND PLANT UNITS 1 & 2
CONSUMERS POWER COMPANY

SCHEMATIC DIAGRAM
AUX BUILDING HEATING & VENTILATION

JOB No.	DRAWING No.	REV.
7220	E-452(0) SH.5	6

This drawing and the design is covers are the property of BECHTEL. They are merely loaned and on the borrower's express agreement that they will not be reproduced, copied, loaned, exhibited, or used except in the limited way and for the purpose authorized by the lender in the borrower.

PRC APERTURE CARD

CERTIFICATE OF MICROFILMING

"I certify that the image contained on this frame was made in the normal and regular course of business on the date stated below and that it is an accurate reproduction of the document submitted to the contractor for filming by Bechtel Power Corporation."

12-29-82 Lisa Layton Sue Crockett
Date Camera Operator Cont. Supvsr.

PDR RIDS

8409123Ø1Ø5

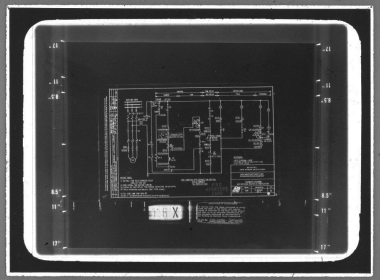

MMM 5824 — FILMSORT® Brand Aperture & Camera Cards and DUPLICARD® Brand Copy Cards — Product of 3M Company, St. Paul, Minn.