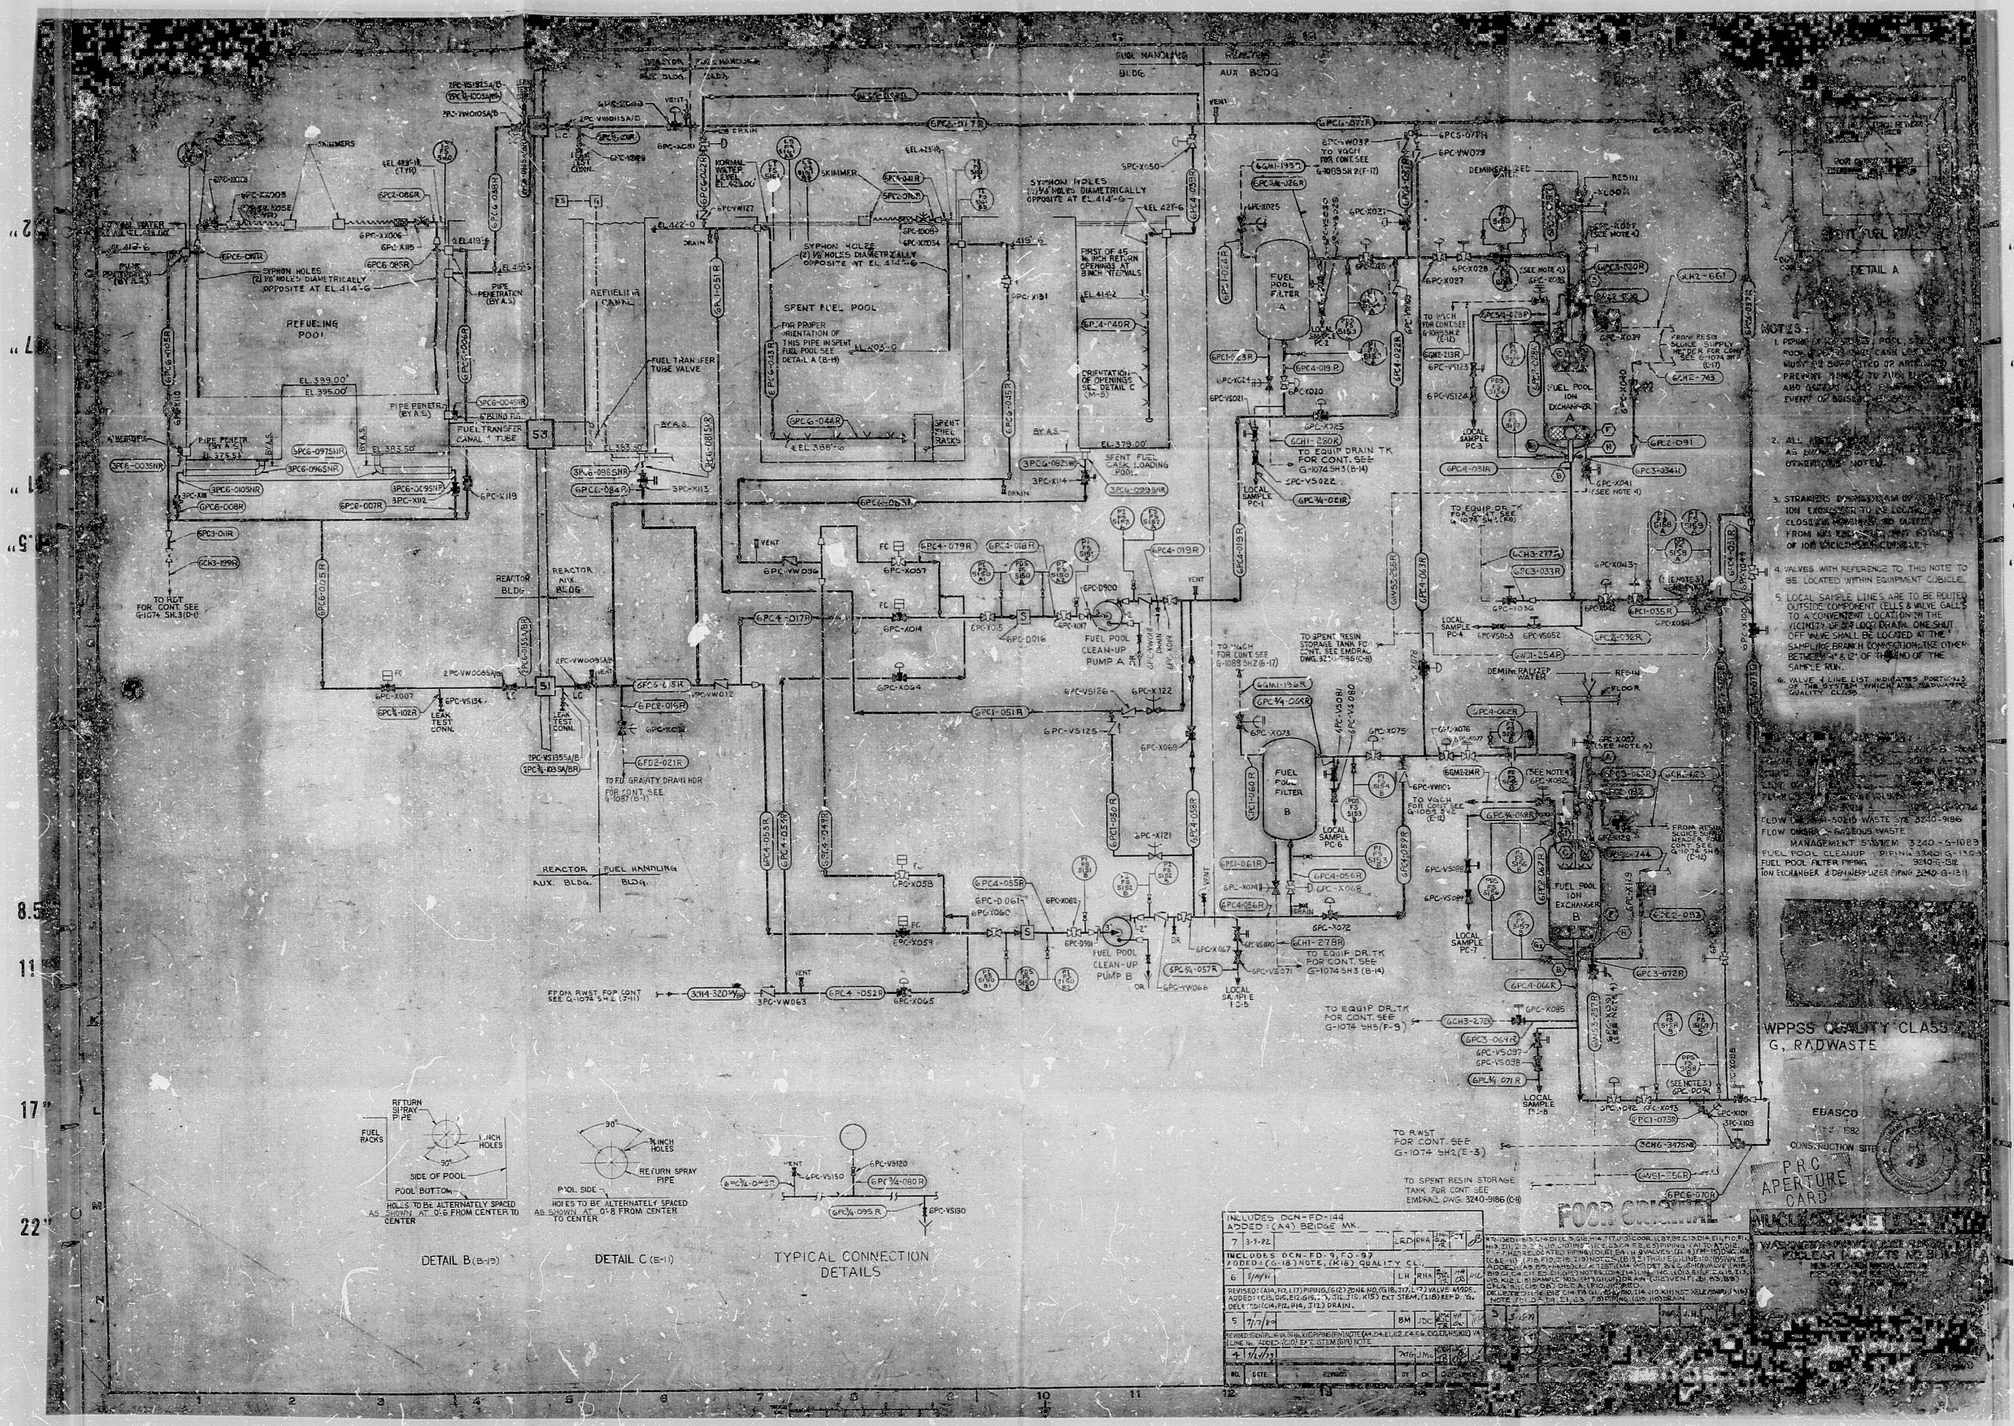
REFUELING POOL
SPENT FUEL POOL
FUEL TRANSFER CANAL + TUBE
REFUELING CANAL
REACTOR BLDG
REACTOR AUX. BLDG.
FUEL HANDLING BLDG.
FUEL POOL CLEAN-UP PUMP A
FUEL POOL CLEAN-UP PUMP B
FUEL POOL FILTER A
FUEL POOL FILTER B
FUEL POOL ION EXCHANGER A
FUEL POOL ION EXCHANGER B
DETAIL A
DETAIL B (B-10)
DETAIL C (E-1)
TYPICAL CONNECTION DETAILS
NOTES:
WPPSS QUALITY CLASS G, RADWASTE
EBASCO
CONSTRUCTION SITE
PRC APERTURE CARD
POOR ORIGINAL

RIDS

8303010034

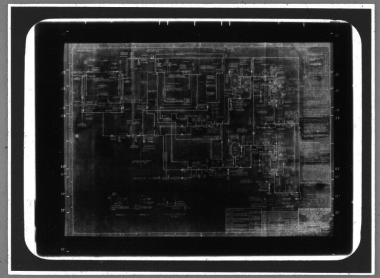

MMM 5824 — FILMSORT® Brand Aperture & Camera Cards and DUPLICARD® Brand Copy Cards — Product of 3M Company, St. Paul, Minn.