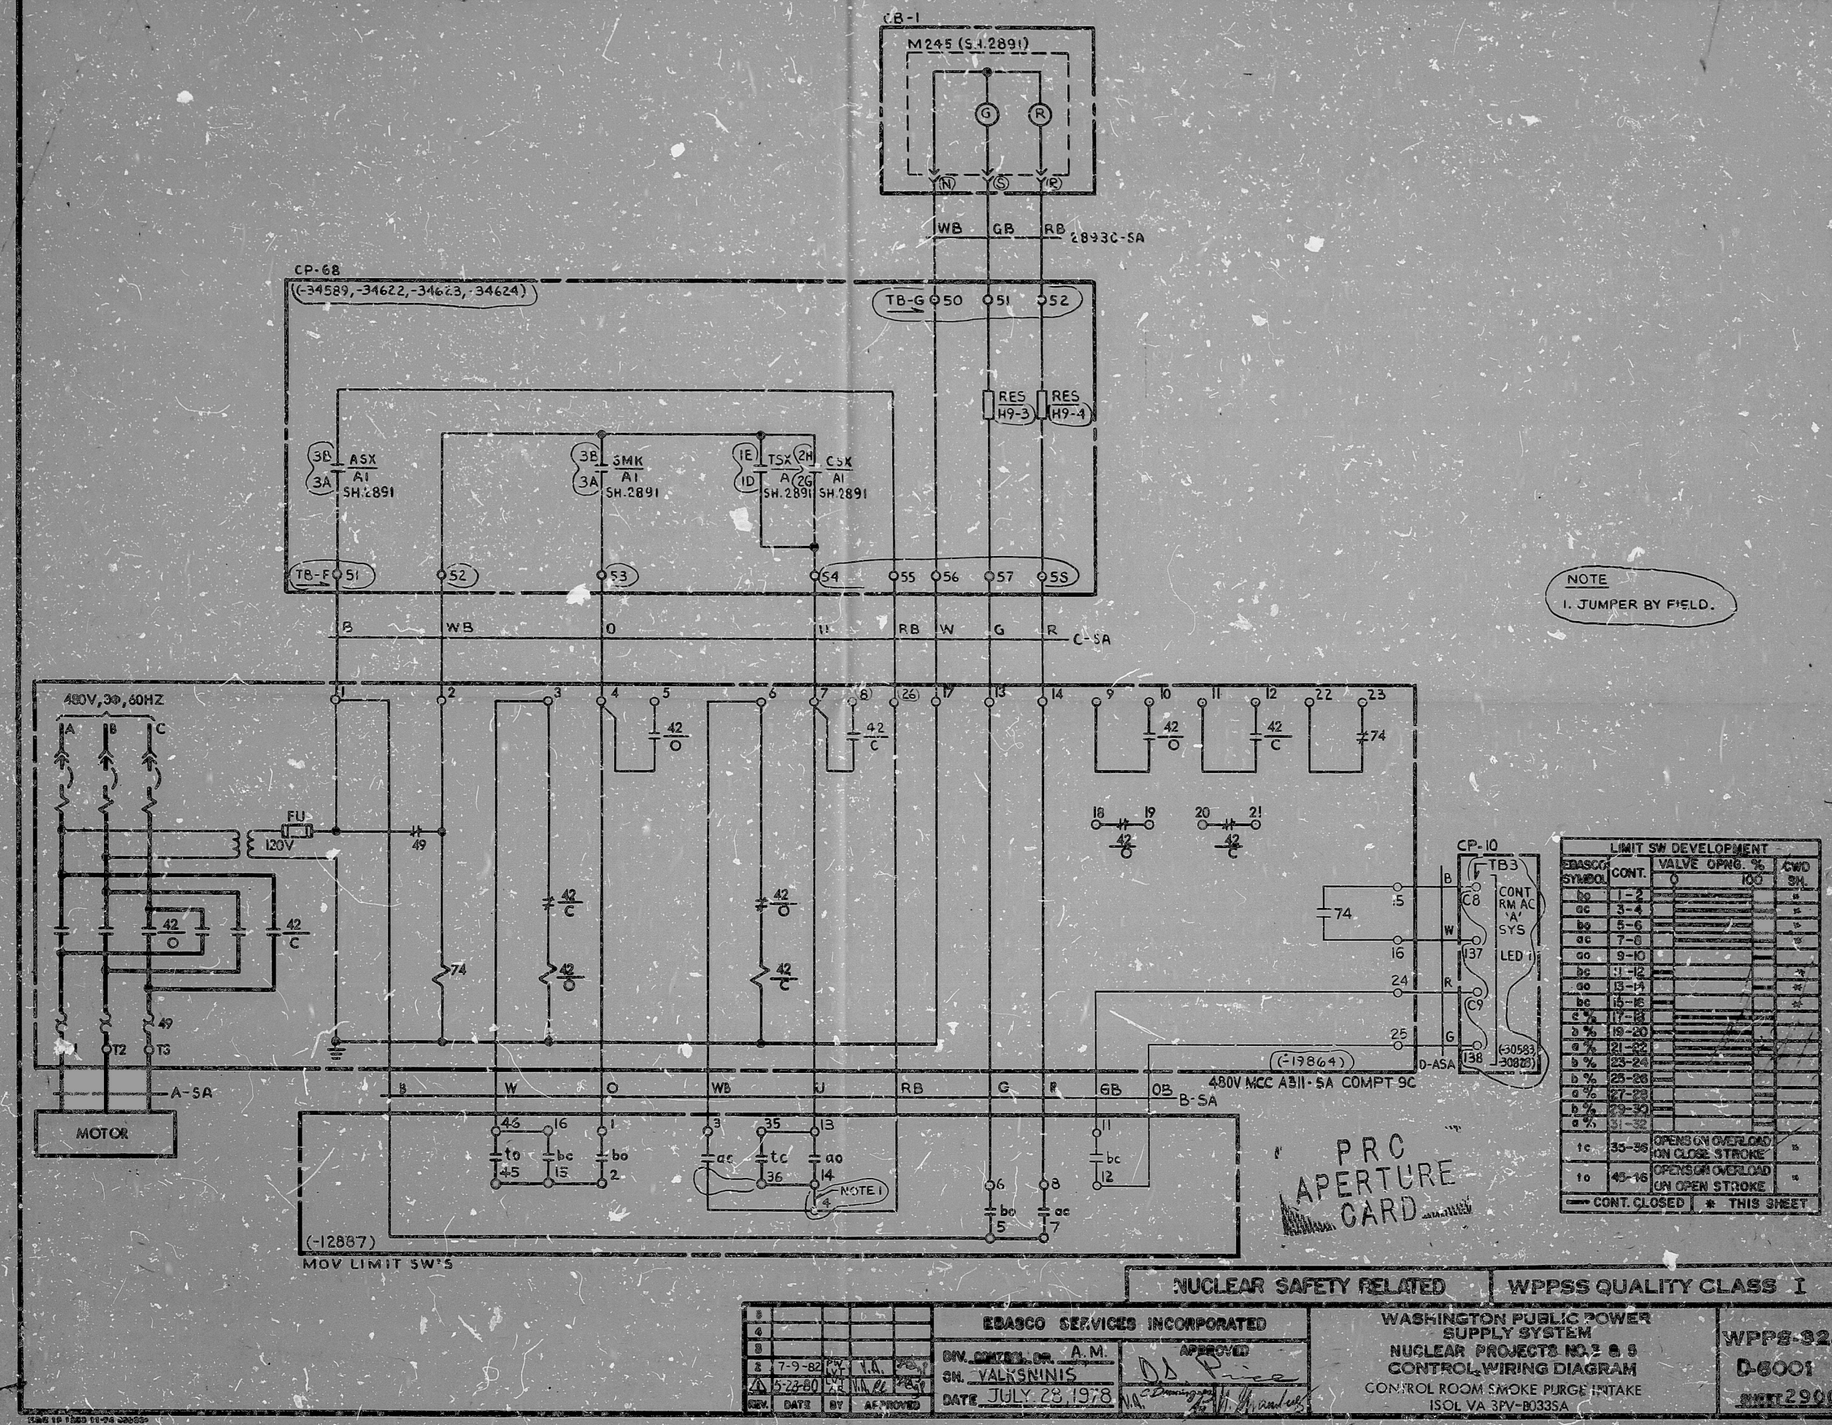
CB-1
M245 (S.1.2891)
G
R
N
S
R
WB GB RB 2893C-SA
CP-68
(-34589, -34622, -34623, -34624)
TB-G 50 51 52
RES H9-3
RES H9-4
3B 3A ASX A1 SH.2891
3B 3A SMK A1 SH.2891
1E 1D TSX A 2H 2G CSK A1 SH.2891
TB-F 51 52 53 54 55 56 57 58
B WB O U RB W G R C-SA
480V, 3Φ, 60HZ
A B C
FU 120V
49
42 O
42 C
74
T1 T2 T3
A-SA
MOTOR
B W O WB U RB G R GB OB B-SA
480V MCC AB11-SA COMPT 9C
(-19864)
CP-10
TB3
CONT RM AC 'A' SYS LED 1
C8
C9
D-ASA
(-30583 -30828)
(-12887)
MOV LIMIT SW'S
NOTE 1
NOTE
1. JUMPER BY FIELD.
LIMIT SW DEVELOPMENT
EDASCO SYMBOL
CONT.
VALVE OPNG. %
0
100
CWD SH.
to 1-2
bc 3-4
bo 5-6
ac 7-8
ao 9-10
bc 11-12
ao 13-14
bc 15-16
c % 17-18
b % 19-20
a % 21-22
b % 23-24
b % 25-26
a % 27-28
b % 29-30
a % 31-32
tc 35-36 OPENS ON OVERLOAD ON CLOSE STROKE
to 45-46 OPENS ON OVERLOAD ON OPEN STROKE
CONT. CLOSED * THIS SHEET
PRC APERTURE CARD
NUCLEAR SAFETY RELATED
WPPSS QUALITY CLASS I
EDASCO SERVICES INCORPORATED
DRV. CONTROL DR. A.M.
SH. VALKSNINIS
DATE JULY 28, 1978
APPROVED
7-9-82 T.A.
5-23-80
WASHINGTON PUBLIC POWER SUPPLY SYSTEM
NUCLEAR PROJECTS NO. 2 & 5
CONTROL WIRING DIAGRAM
CONTROL ROOM SMOKE PURGE INTAKE
ISOL VA 3PV-B033SA
WPPS-924C
D-6001
SHEET 2900

RIDS

8303030426

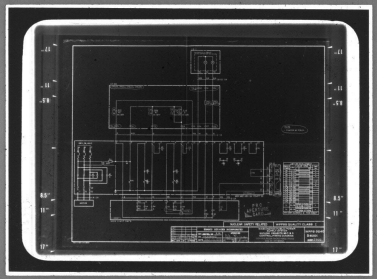

MMM 5824 — FILMSORT® Brand Aperture & Camera Cards and DUPLICARD® Brand Copy Cards — Product of 3M Company, St. Paul, Minn.