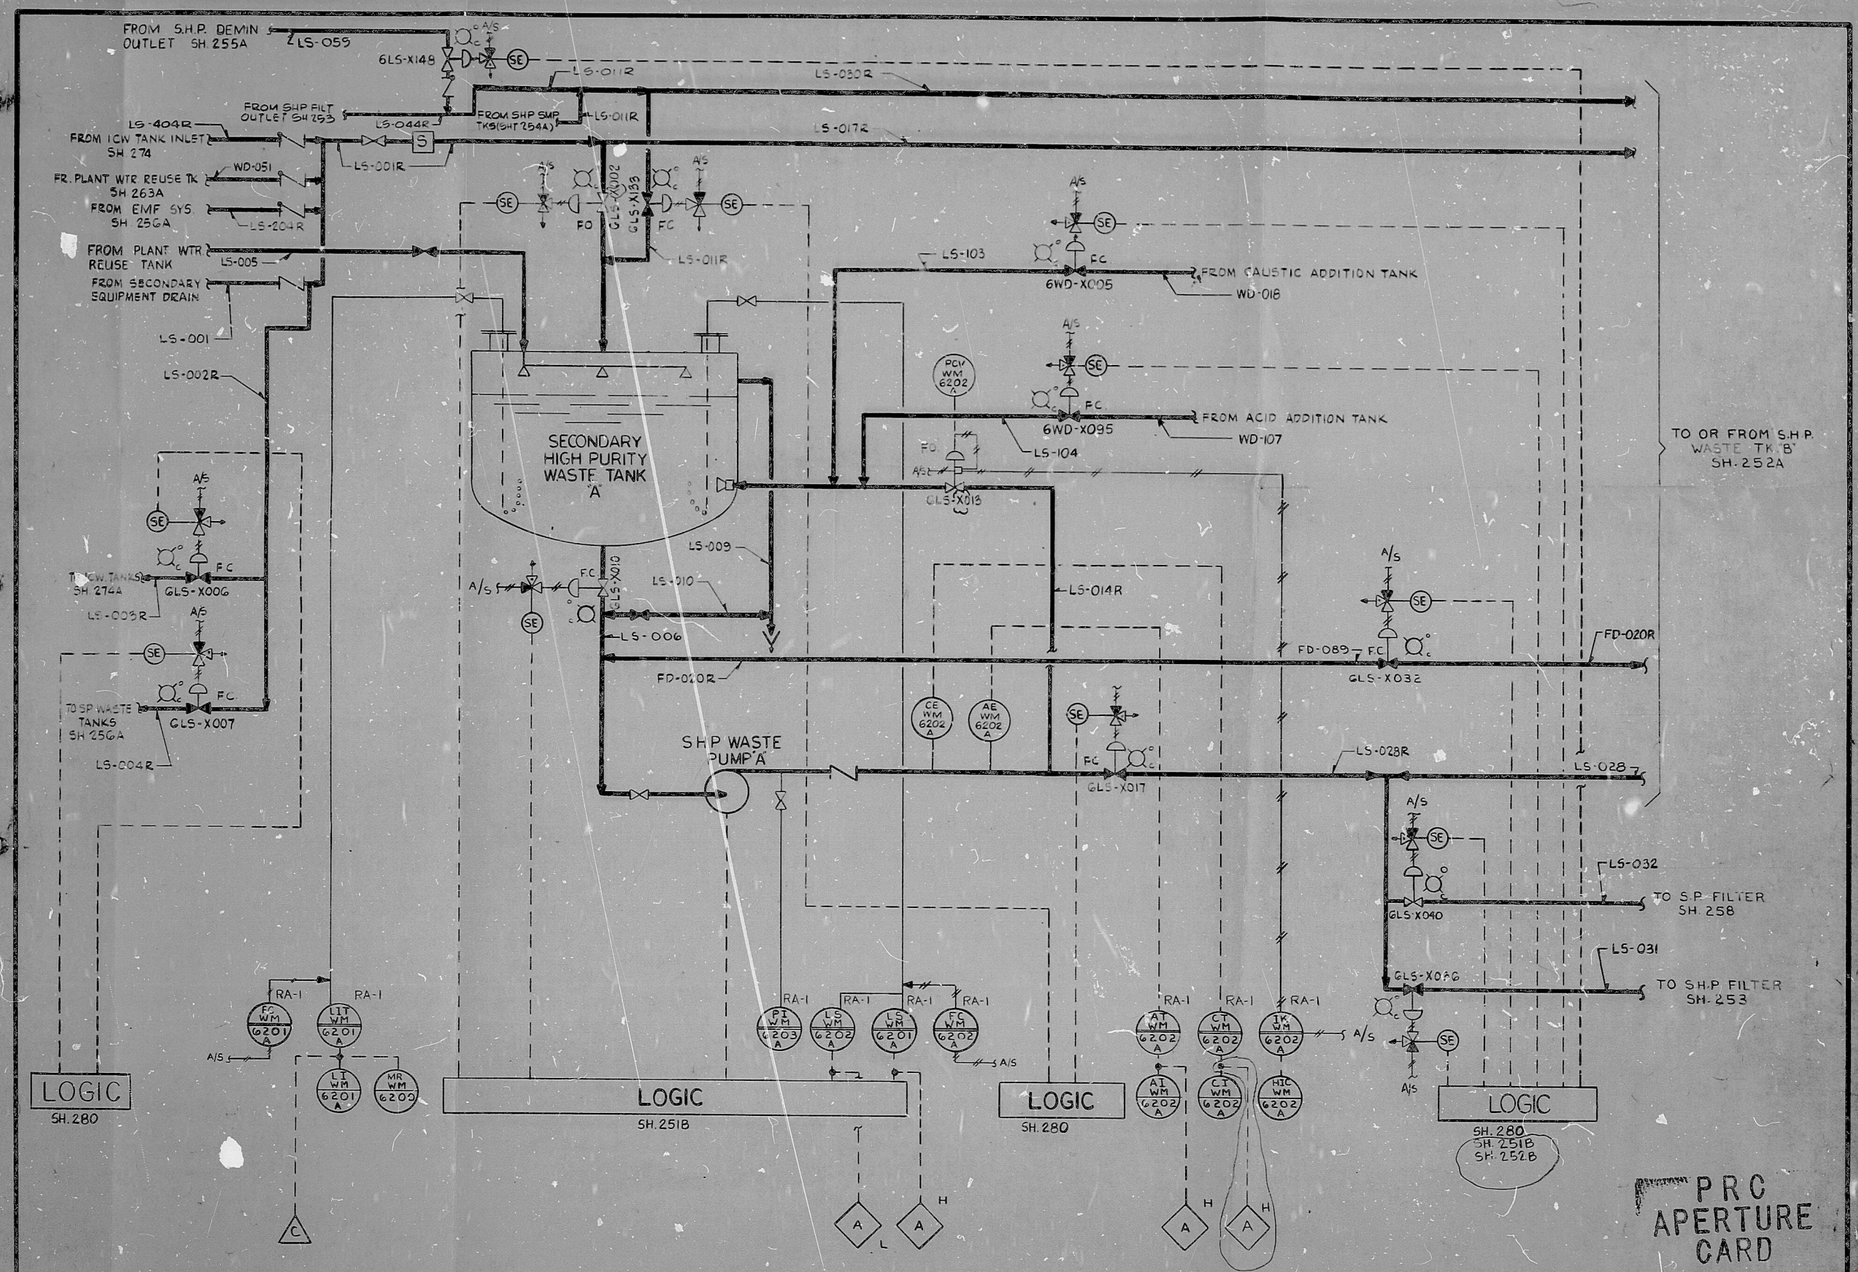

WPPSS QUALITY CLASS II

REV.	DATE	BY	APPROVED
5			
4			
3			
2	3-10-80	DFD	
1	1-22-79	VP	

EBASCO SERVICES INCORPORATED

DIV. INSTRUMENTATION DR. G.P.B.
CH. J. PAGLIANTI
DATE APR 20, 1976
APPROVED

WASHINGTON PUBLIC POWER SUPPLY SYSTEM
NUCLEAR PROJECT NO 3 & 5
INSTRUMENT SCHEMATIC - LOGIC DIAGRAM
SECONDARY HIGH PURITY WASTE TK 'A'

WPPS-3240
D6080
SHEET 251A

RIDS

8303110613

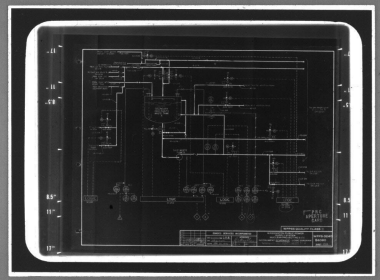

MMM 5824 — FILMSORT® Brand Aperture & Camera Cards and DUPLICARD® Brand Copy Cards — Product of 3M Company, St. Paul, Minn.