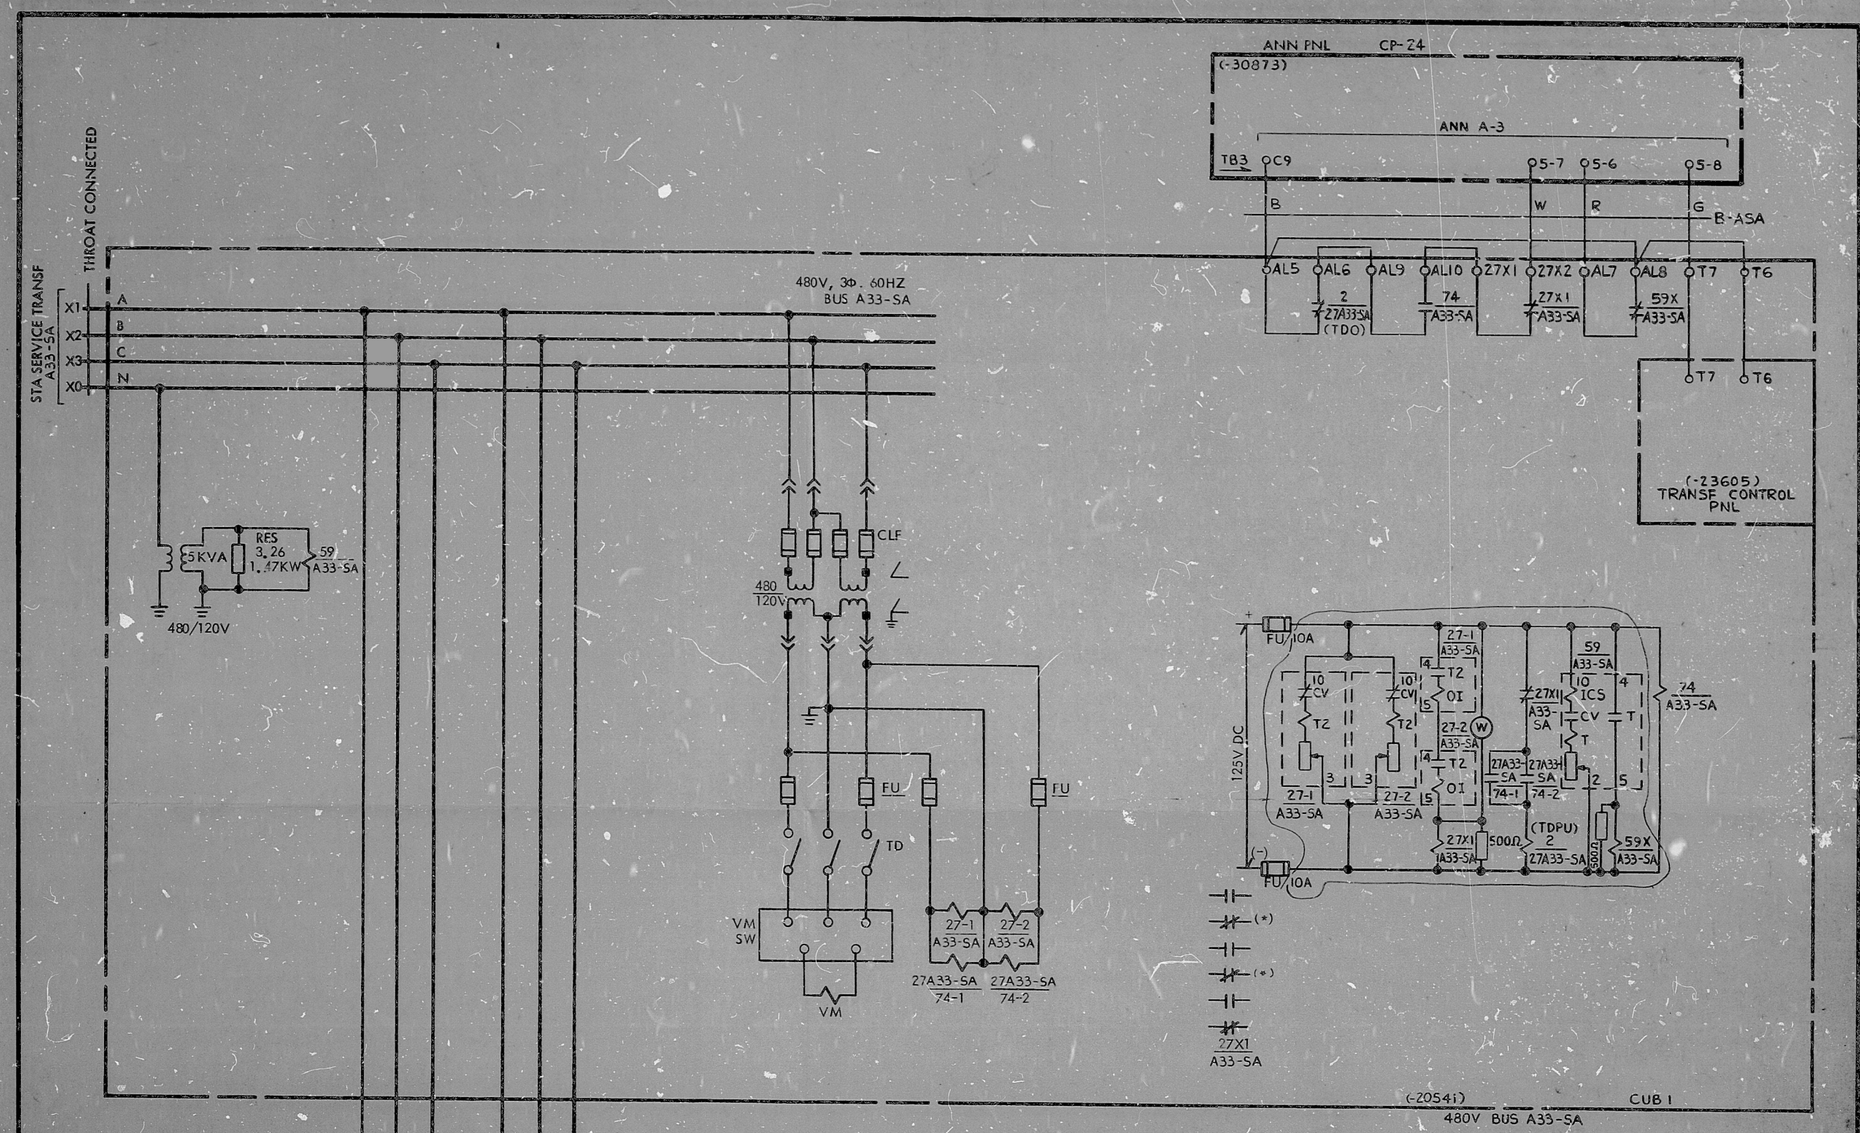

PRC APERTURE CARD

LEGEND
* THIS SHEET

NUCLEAR SAFETY RELATED | WPPSS QUALITY CLASS I

REV.	DATE	BY	APPROVED	
5				
4				
3				
2	10-7-81	RJP LVT	N.A.	
1	2-26-81	RJP LVT	N.A.	

EBASCO SERVICES INCORPORATED

DIV. CONTROL DR. LVT
CH. M. SHEVADE
DATE SEP 20, 1976

APPROVED
RCHachler
LAS

WASHINGTON PUBLIC POWER SUPPLY SYSTEM
NUCLEAR PROJECTS NO. 3, & 5
CONTROL WIRING DIAGRAM
480V BUS A33-SA
PROTECTIVE RELAYING AND MCC FEEDERS

WPPS-3240
D-6001
SHEET 0452

RIDS

8303160475

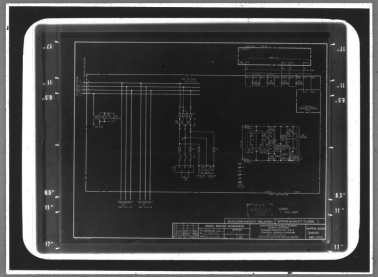

MMM 5824 — FILMSORT® Brand Aperture & Camera Cards and DUPLICARD® Brand Copy Cards — Product of 3M Company, St. Paul, Minn.