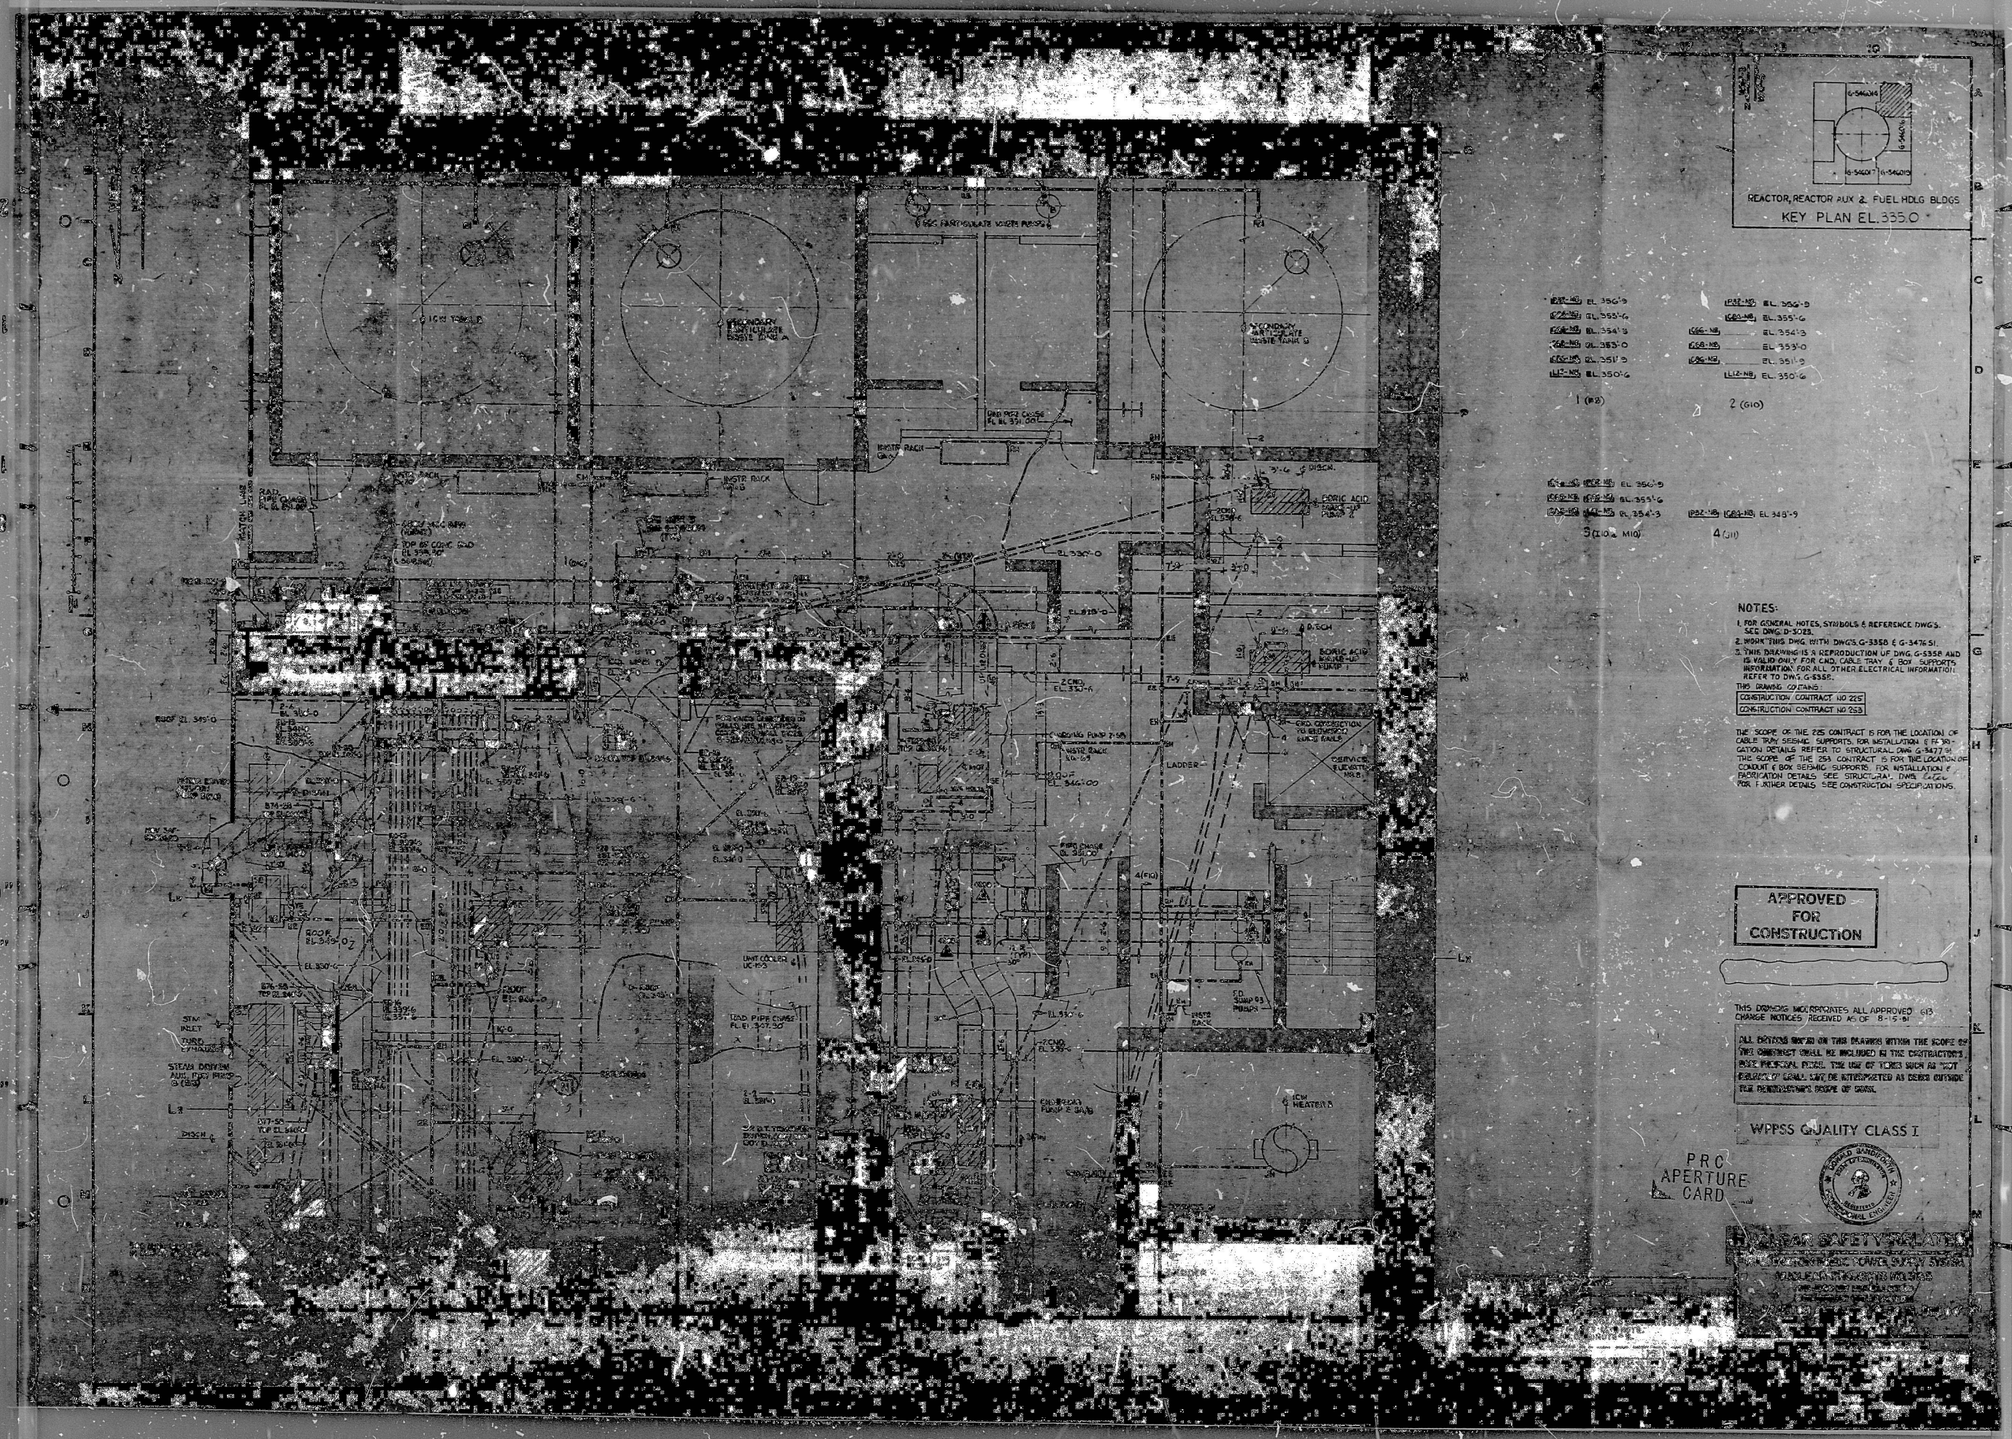
REACTOR, REACTOR AUX & FUEL HDLG BLDGS
KEY PLAN EL.335.0
NOTES:
1. FOR GENERAL NOTES, SYMBOLS & REFERENCE DWGS. SEE DWG. D-3023.
2. WORK THIS DWG WITH DWGS. G-3358 & G-3476 SI.
3. THIS DRAWING IS A REPRODUCTION OF DWG. G-3358 AND IS VALID ONLY FOR CND. CABLE TRAY & BOX SUPPORTS. INFORMATION FOR ALL OTHER ELECTRICAL INFORMATION REFER TO DWG. G-3358.
THIS DRAWING CONTAINS:
CONSTRUCTION CONTRACT NO 225
CONSTRUCTION CONTRACT NO 253
THE SCOPE OF THE 225 CONTRACT IS FOR THE LOCATION OF CABLE TRAY, SEISMIC SUPPORTS, FOR INSTALLATION & FABRICATION DETAILS REFER TO STRUCTURAL DWG G-3477 SI. THE SCOPE OF THE 253 CONTRACT IS FOR THE LOCATION OF CONDUIT & BOX SEISMIC SUPPORTS. FOR INSTALLATION & FABRICATION DETAILS SEE STRUCTURAL DWG. G-3477 SI. FOR FURTHER DETAILS SEE CONSTRUCTION SPECIFICATIONS.
APPROVED FOR CONSTRUCTION
THIS DRAWING INCORPORATES ALL APPROVED CID CHANGE NOTICES RECEIVED AS OF 8-15-81
ALL DATUMS SHOWN ON THIS DRAWING WITHIN THE SCOPE OF THE CONTRACT SHALL BE INCLUDED IN THE CONTRACTOR'S PRE PHYSICAL PLAN. THE USE OF TERMS SUCH AS "NOT FOUND" OR "SHALL NOT BE INTERPRETED AS DEBIS OUTSIDE THE CONTRACTOR'S SCOPE OF WORK.
WPPSS QUALITY CLASS I
PRC APERTURE CARD
REACTOR SAFETY RELATED
CONTROL ROOM

RIDS

8303240326

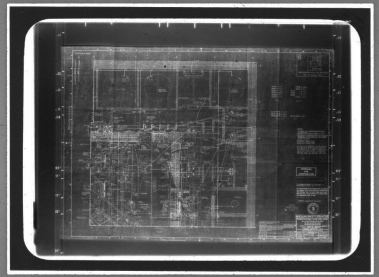

MMM 5824 — FILMSORT® Brand Aperture & Camera Cards and DUPLICARD® Brand Copy Cards — Product of 3M Company, St. Paul, Minn.