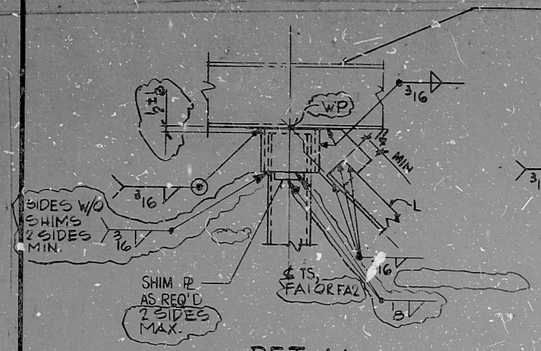

DET AA
ALT CONNECTIONS USING PREFABRICATED FITTINGS

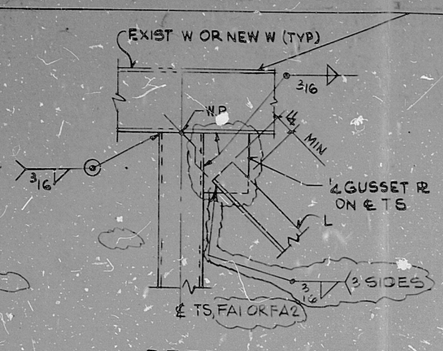

DET AA
SEE NOTE 1

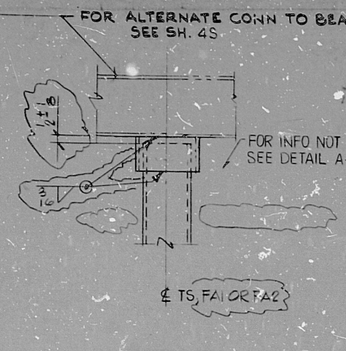

DET AB
ALT CONNECTION USING PREFABRICATED FITTING

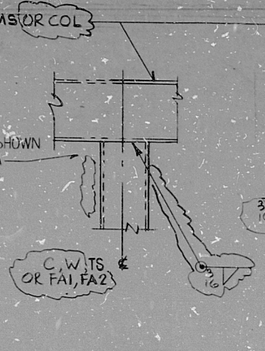

DET AB
SEE NOTE 1

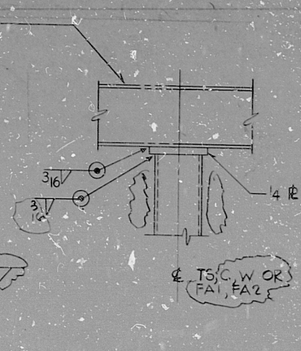

DET AB
ALT CONNECTION USING ¼ PL
SEE NOTE 1

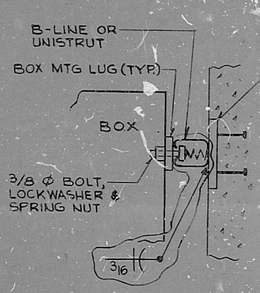

DET AF
BOX SUPPORT LUG ASSEMBLY

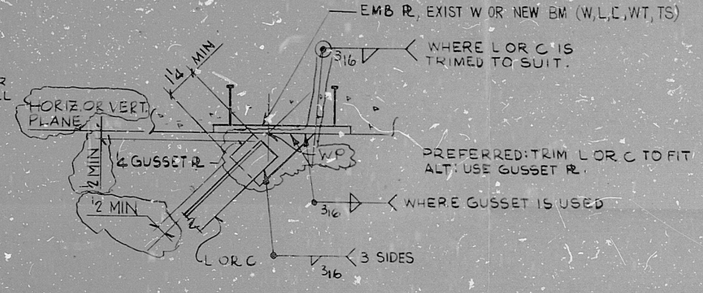

DET AC
FOR ALTERNATE CONN TO BEAMS
SEE SH. 4S

NOTE:
1. FOR CONNECTION TO EMBEDDED PL SEE SH. 1N
2. FOR PREFAB FITTINGS SEE SH. 4R

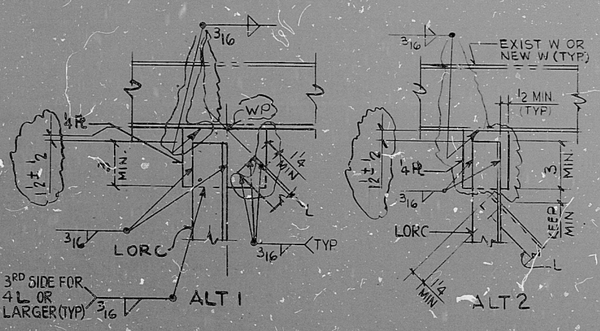

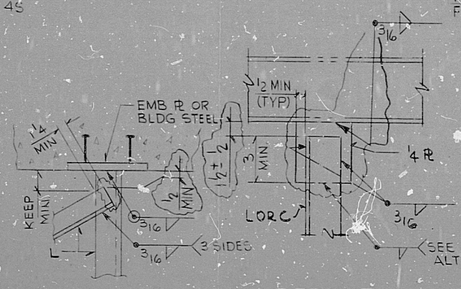

DET AD
FOR ALTERNATE CONN TO BEAMS
SEE SH 4S
SEE NOTE 1

DET AE
FOR ALTERNATE CONN TO BEAMS
SEE SH. 4S & DET AE ALT 1 (THIS SH)
SEE NOTE 1

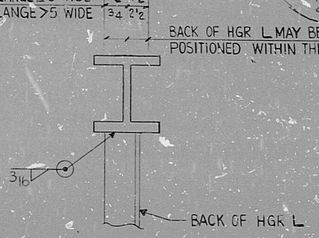

DET AE ALT 1

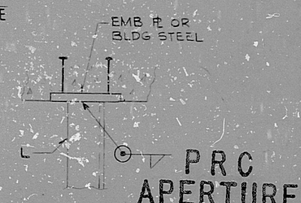

DET AE ALT 2

PRC APERTURE CARD

NUCLEAR SAFETY RELATED | WPPSS QUALITY CLASS I, II & G

REV	DATE	BY	APPROVED
5			
4			
3			
2	7-31-81	SJA	
1	5-6-81	SP	

EBASCO SERVICES INCORPORATED
DIV. ELEC. DR. W.P.
CH. K. ENG
DATE DEC 1, 1930
APPROVED

WASHINGTON PUBLIC POWER SUPPLY SYSTEM
NUCLEAR PROJECTS NO. 3 & 5
BOX DETAILS
SEISMIC MTD. CONN. DETAILS

WPPS-3240
D-5033
SHEET 4L 1

RIDS

8803290731

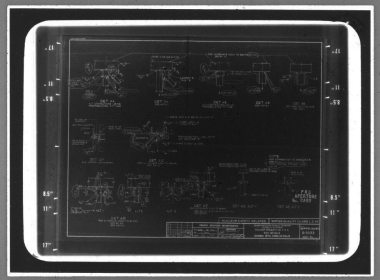

MMM 5824 — FILMSORT® Brand Aperture & Camera Cards and DUPLICARD® Brand Copy Cards — Product of 3M Company, St. Paul, Minn.